

Notes

The information contained in this document is copyright and may not be used or reproduced for any other project or purpose.

Verify all dimensions and levels on site and report any discrepancies to dwp for direction prior to the commencement of work.

Drawings are to be read in conjunction with all other contract documents.

Use figured dimensions only. Do not scale from drawings. dwp cannot guarantee the accuracy of content and format for copies of drawings issued electronically. The completion of the Issue Details Checked and Authorised section is confirmation of the status of the drawing. The drawing shall not be used for construction unless endorsed 'For Construction' and authorised for issue.

© dwp Australia Pty Ltd
Registered Business Name dwp Australia ABN 37 169 328 018
David Rose Nominated Architect NSW ARB 4882

© Copyright 2011 dwp.
ALL RIGHTS RESERVED.
Reproduction prohibited unless authorised in writing by dwp.

PRELIMINARY

NOT TO BE USED DURING CONSTRUCTION

Issue	Description	Date	Chk	Auth
A	DRAFT DA ISSUE	03.05.2019	BB	DP
B	LAND OWNERS CONSENT	06.05.2019	PD	DP
C	LANDSCAPE COORDINATION	10.05.2019	NE	DP
D	DA ISSUE	13.05.2019	NE	DP

Architect/ Designer

dwp
www.dwp.com

Client



Location

Loftus St, Concord NSW 2137

Project

REDEVELOPMENT OF
CONCORD OVAL

Drawing

B - SITE PLAN -
PROPOSED

Scale

1 : 500 @ A1
1 : 1000 @ A3

Date Printed

14/05/2019 11:09:33 AM

Project Number

18-0184


Drawing Number

DA1103

Issue

D

dwp

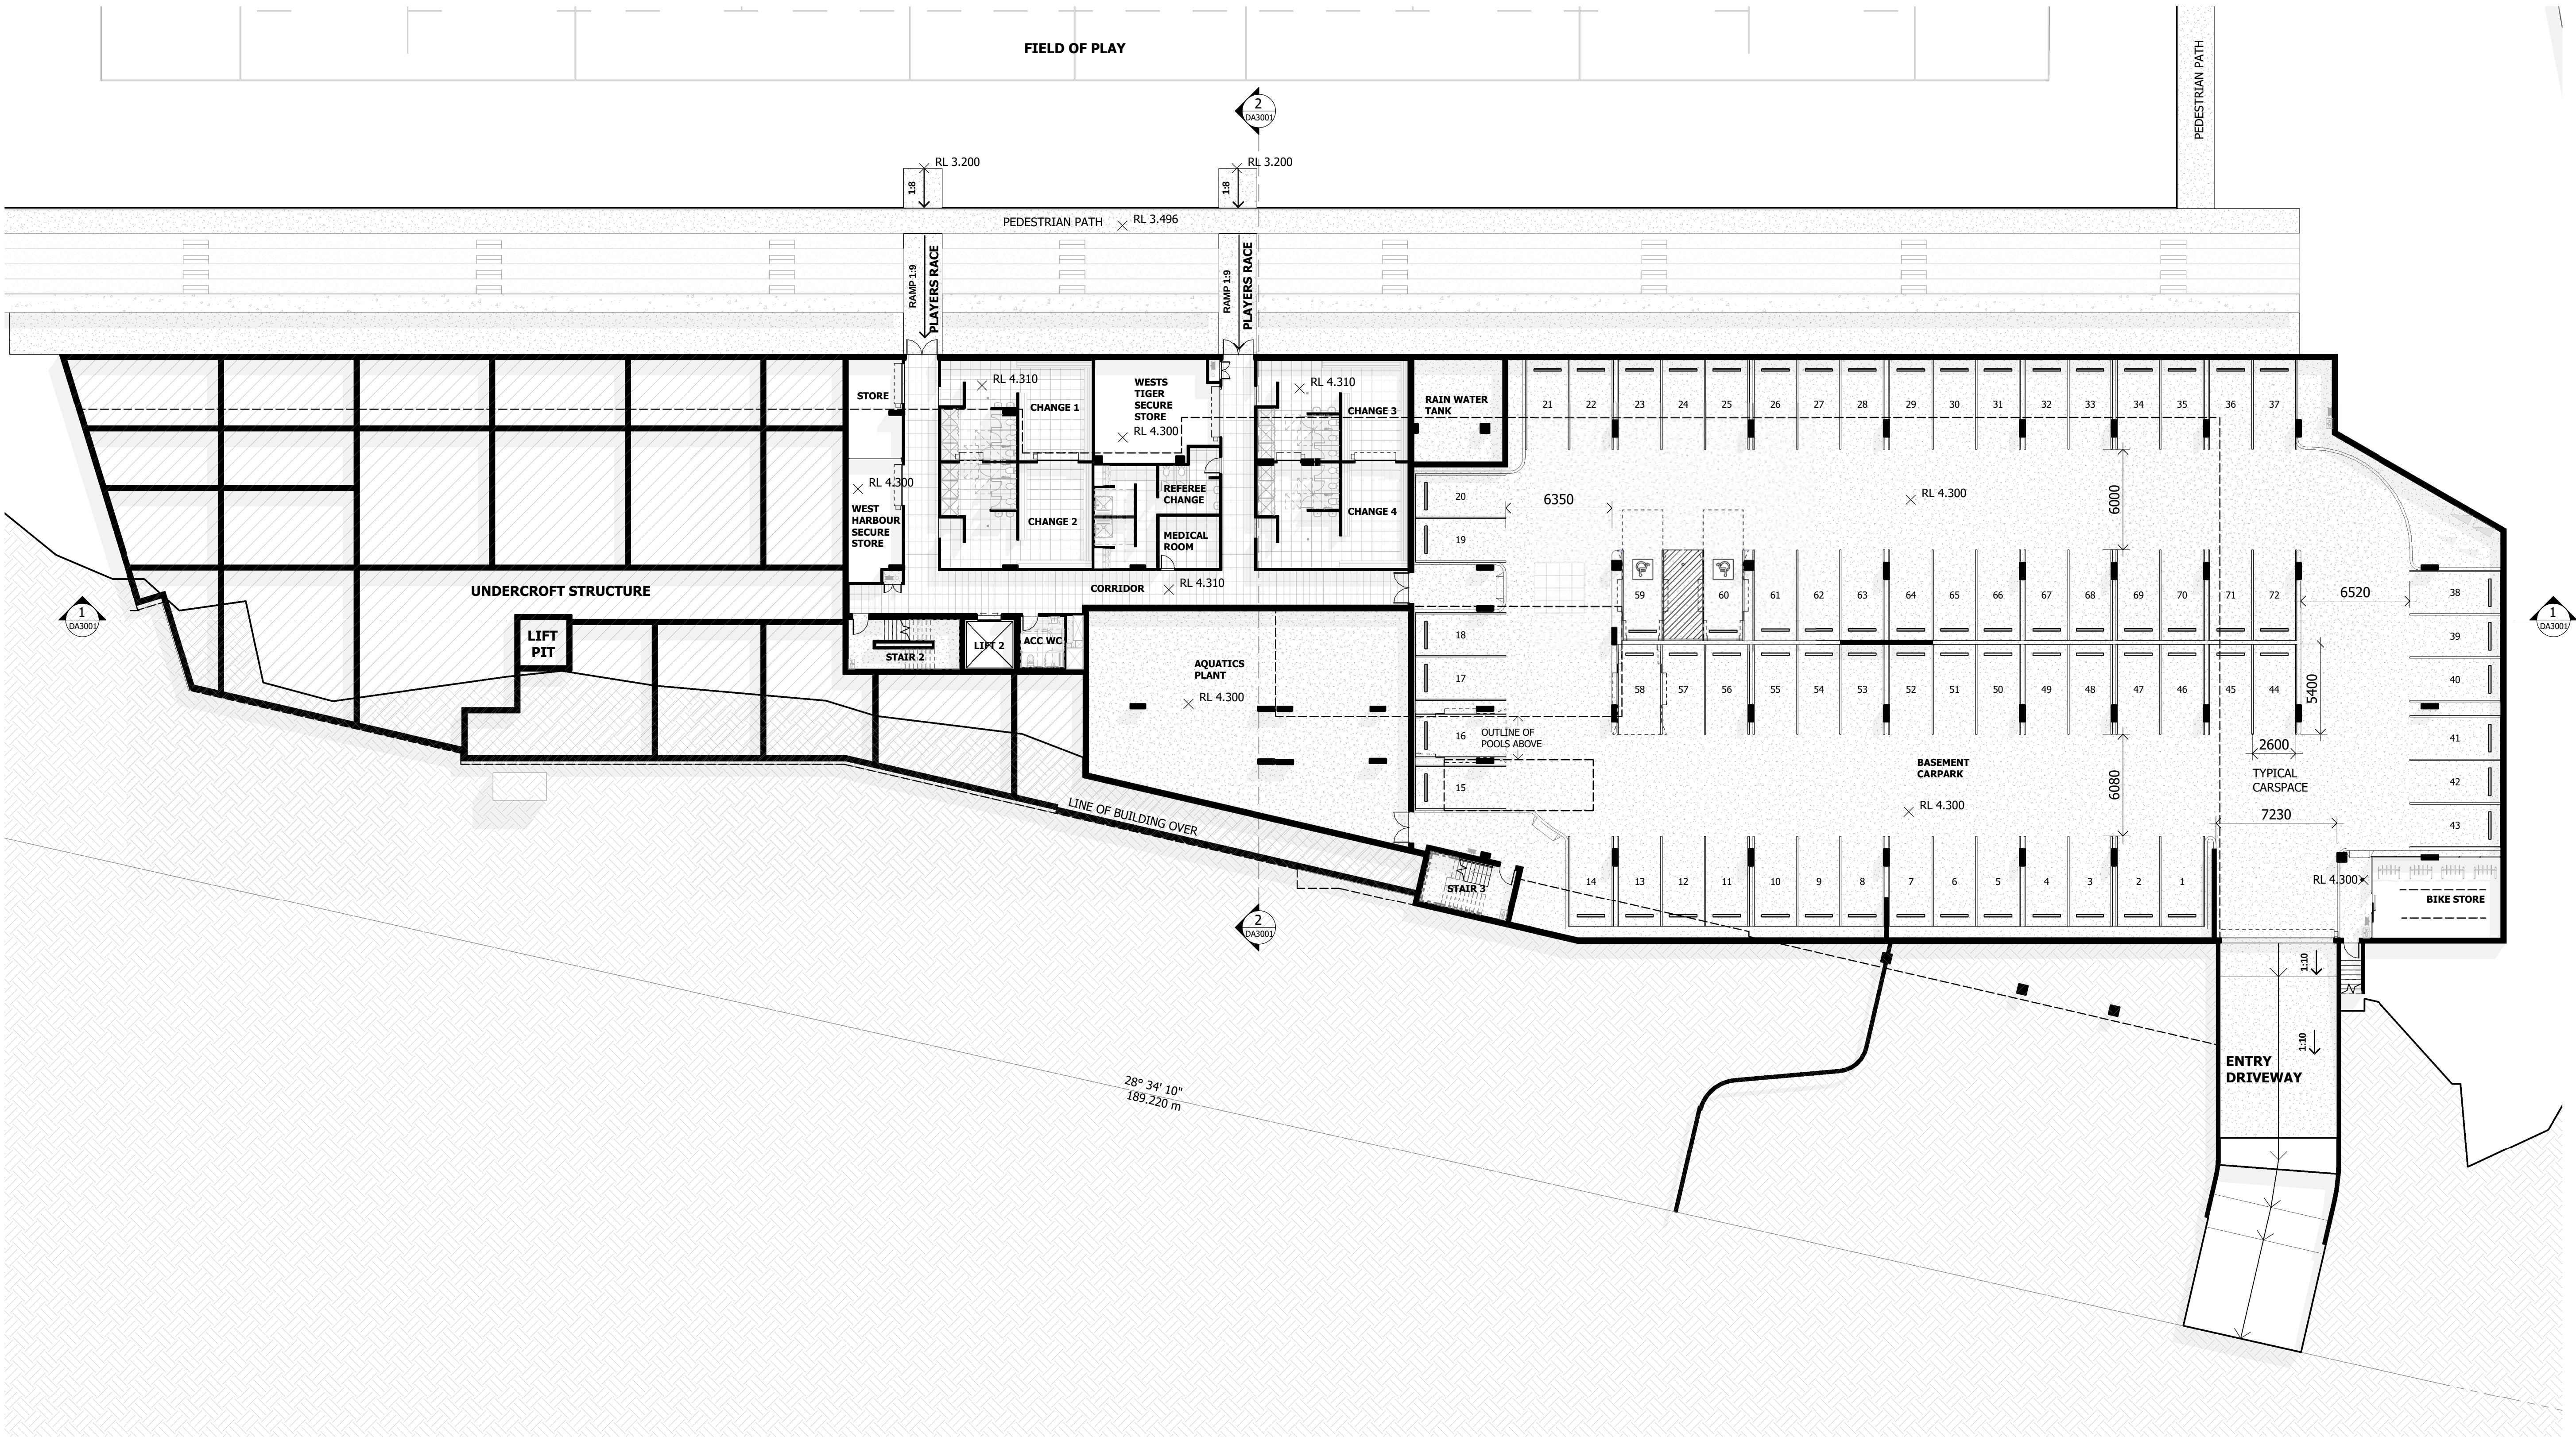

Notes

The information contained in this document is copyright and may not be used or reproduced for any other project or purpose.


Verify all dimensions and levels on site and report any discrepancies to dwp for direction prior to the commencement of work.

Drawings are to be read in conjunction with all other contract documents.

Use figured dimensions only. Do not scale from drawings. dwp cannot guarantee the accuracy of content and format for copies of drawings issued electronically. The completion of the Issue Details Checked and Authorised section is confirmation of the status of the drawing. The drawing shall not be used for construction unless endorsed 'For Construction' and authorised for issue.

© dwp Australia Pty Ltd
Registered Business Name dwp Australia ABN 37 169 328 018
David Rose Nominated Architect NSW ARB 4882

© Copyright 2011 dwp.
ALL RIGHTS RESERVED.
Reproduction prohibited unless authorised in writing by dwp.

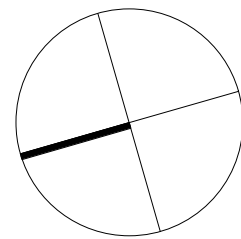

PRELIMINARY

NOT TO BE USED DURING CONSTRUCTION

Issue	Description	Date	Chk	Auth
A	DRAFT DA ISSUE	03.05.2019	BB	DP
B	LAND OWNERS CONSENT	06.05.2019	PD	DP
C	DA ISSUE	13.05.2019	NE	DP

Architect/ Designer

dwp
www.dwp.com

Client



Location

Loftus St, Concord NSW 2137

Project

REDEVELOPMENT OF
CONCORD OVAL

Drawing

D - FLOOR PLAN -
BUILDING A -
BASEMENT

Scale

1 : 200 @ A1
1 : 400 @ A3

Date Printed

14/05/2019 11:09:42 AM

Project Number

18-0184


Drawing Number

DA1201



Issue

C

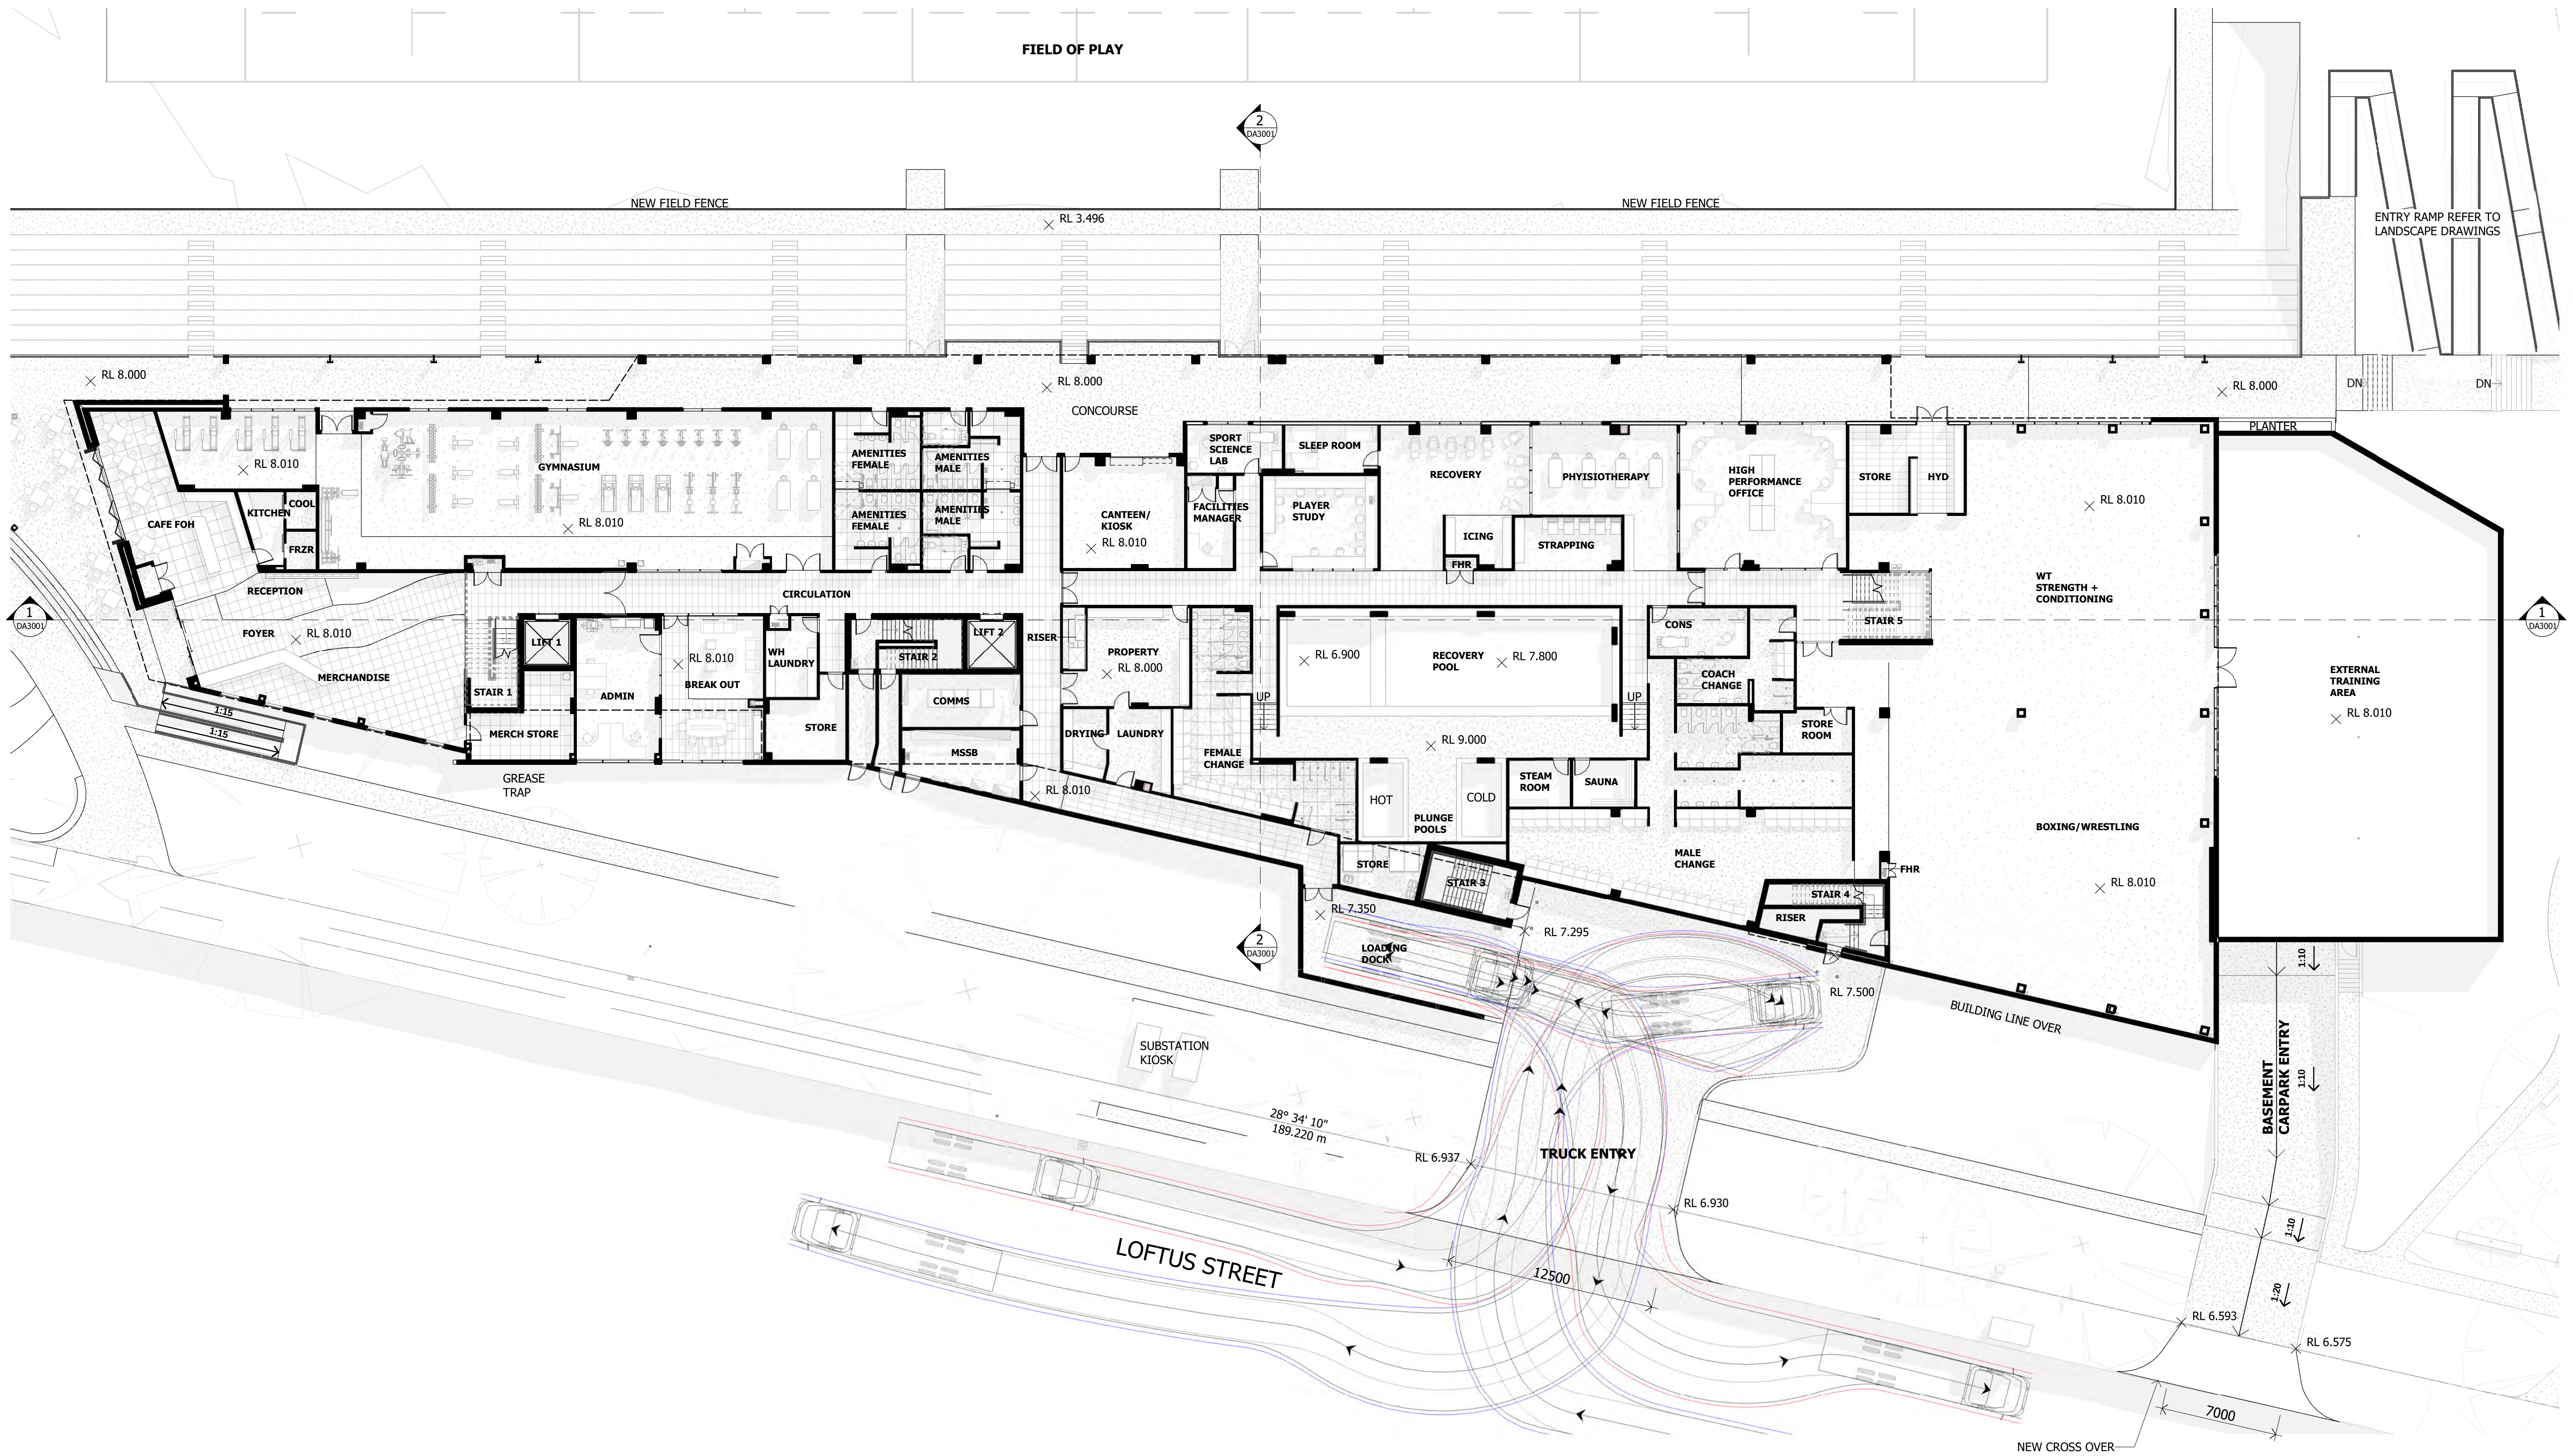

Notes

The information contained in this document is copyright and may not be used or reproduced for any other project or purpose.

Verify all dimensions and levels on site and report any discrepancies to dwp for direction prior to the commencement of work.


Drawings are to be read in conjunction with all other contract documents.

Use figured dimensions only. Do not scale from drawings.

dwp cannot guarantee the accuracy of content and format for copies of drawings issued electronically. The completion of the Issue Details Checked and Authorised section is confirmation of the status of the drawing. The drawing shall not be used for construction unless endorsed 'For Construction' and authorised for issue.

© dwp Australia Pty Ltd
Registered Business Name dwp Australia ABN 37 169 328 018
David Rose Nominated Architect NSW ARB 4882

© Copyright 2011 dwp.
ALL RIGHTS RESERVED.
Reproduction prohibited unless authorised in writing by dwp.

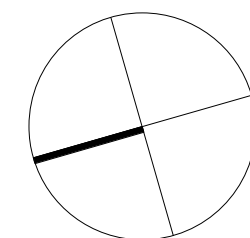

PRELIMINARY

NOT TO BE USED DURING CONSTRUCTION

Issue	Description	Date	Chk	Auth
A	DRAFT DA ISSUE	03.05.2019	BB	DP
B	LAND OWNERS CONSENT	06.05.2019	PD	DP
C	DA ISSUE	13.05.2019	NE	DP

Architect/ Designer

dwp
www.dwp.com

Client



Location
Loftus St, Concord NSW 2137

Project

REDEVELOPMENT OF
CONCORD OVAL

Drawing

D - FLOOR PLAN -
BUILDING A - GROUND

Scale

1 : 200 @ A1
1 : 400 @ A3

Date Printed

14/05/2019 11:09:56 AM

Project Number

18-0184


Drawing Number

DA1202

Issue

C

dwp

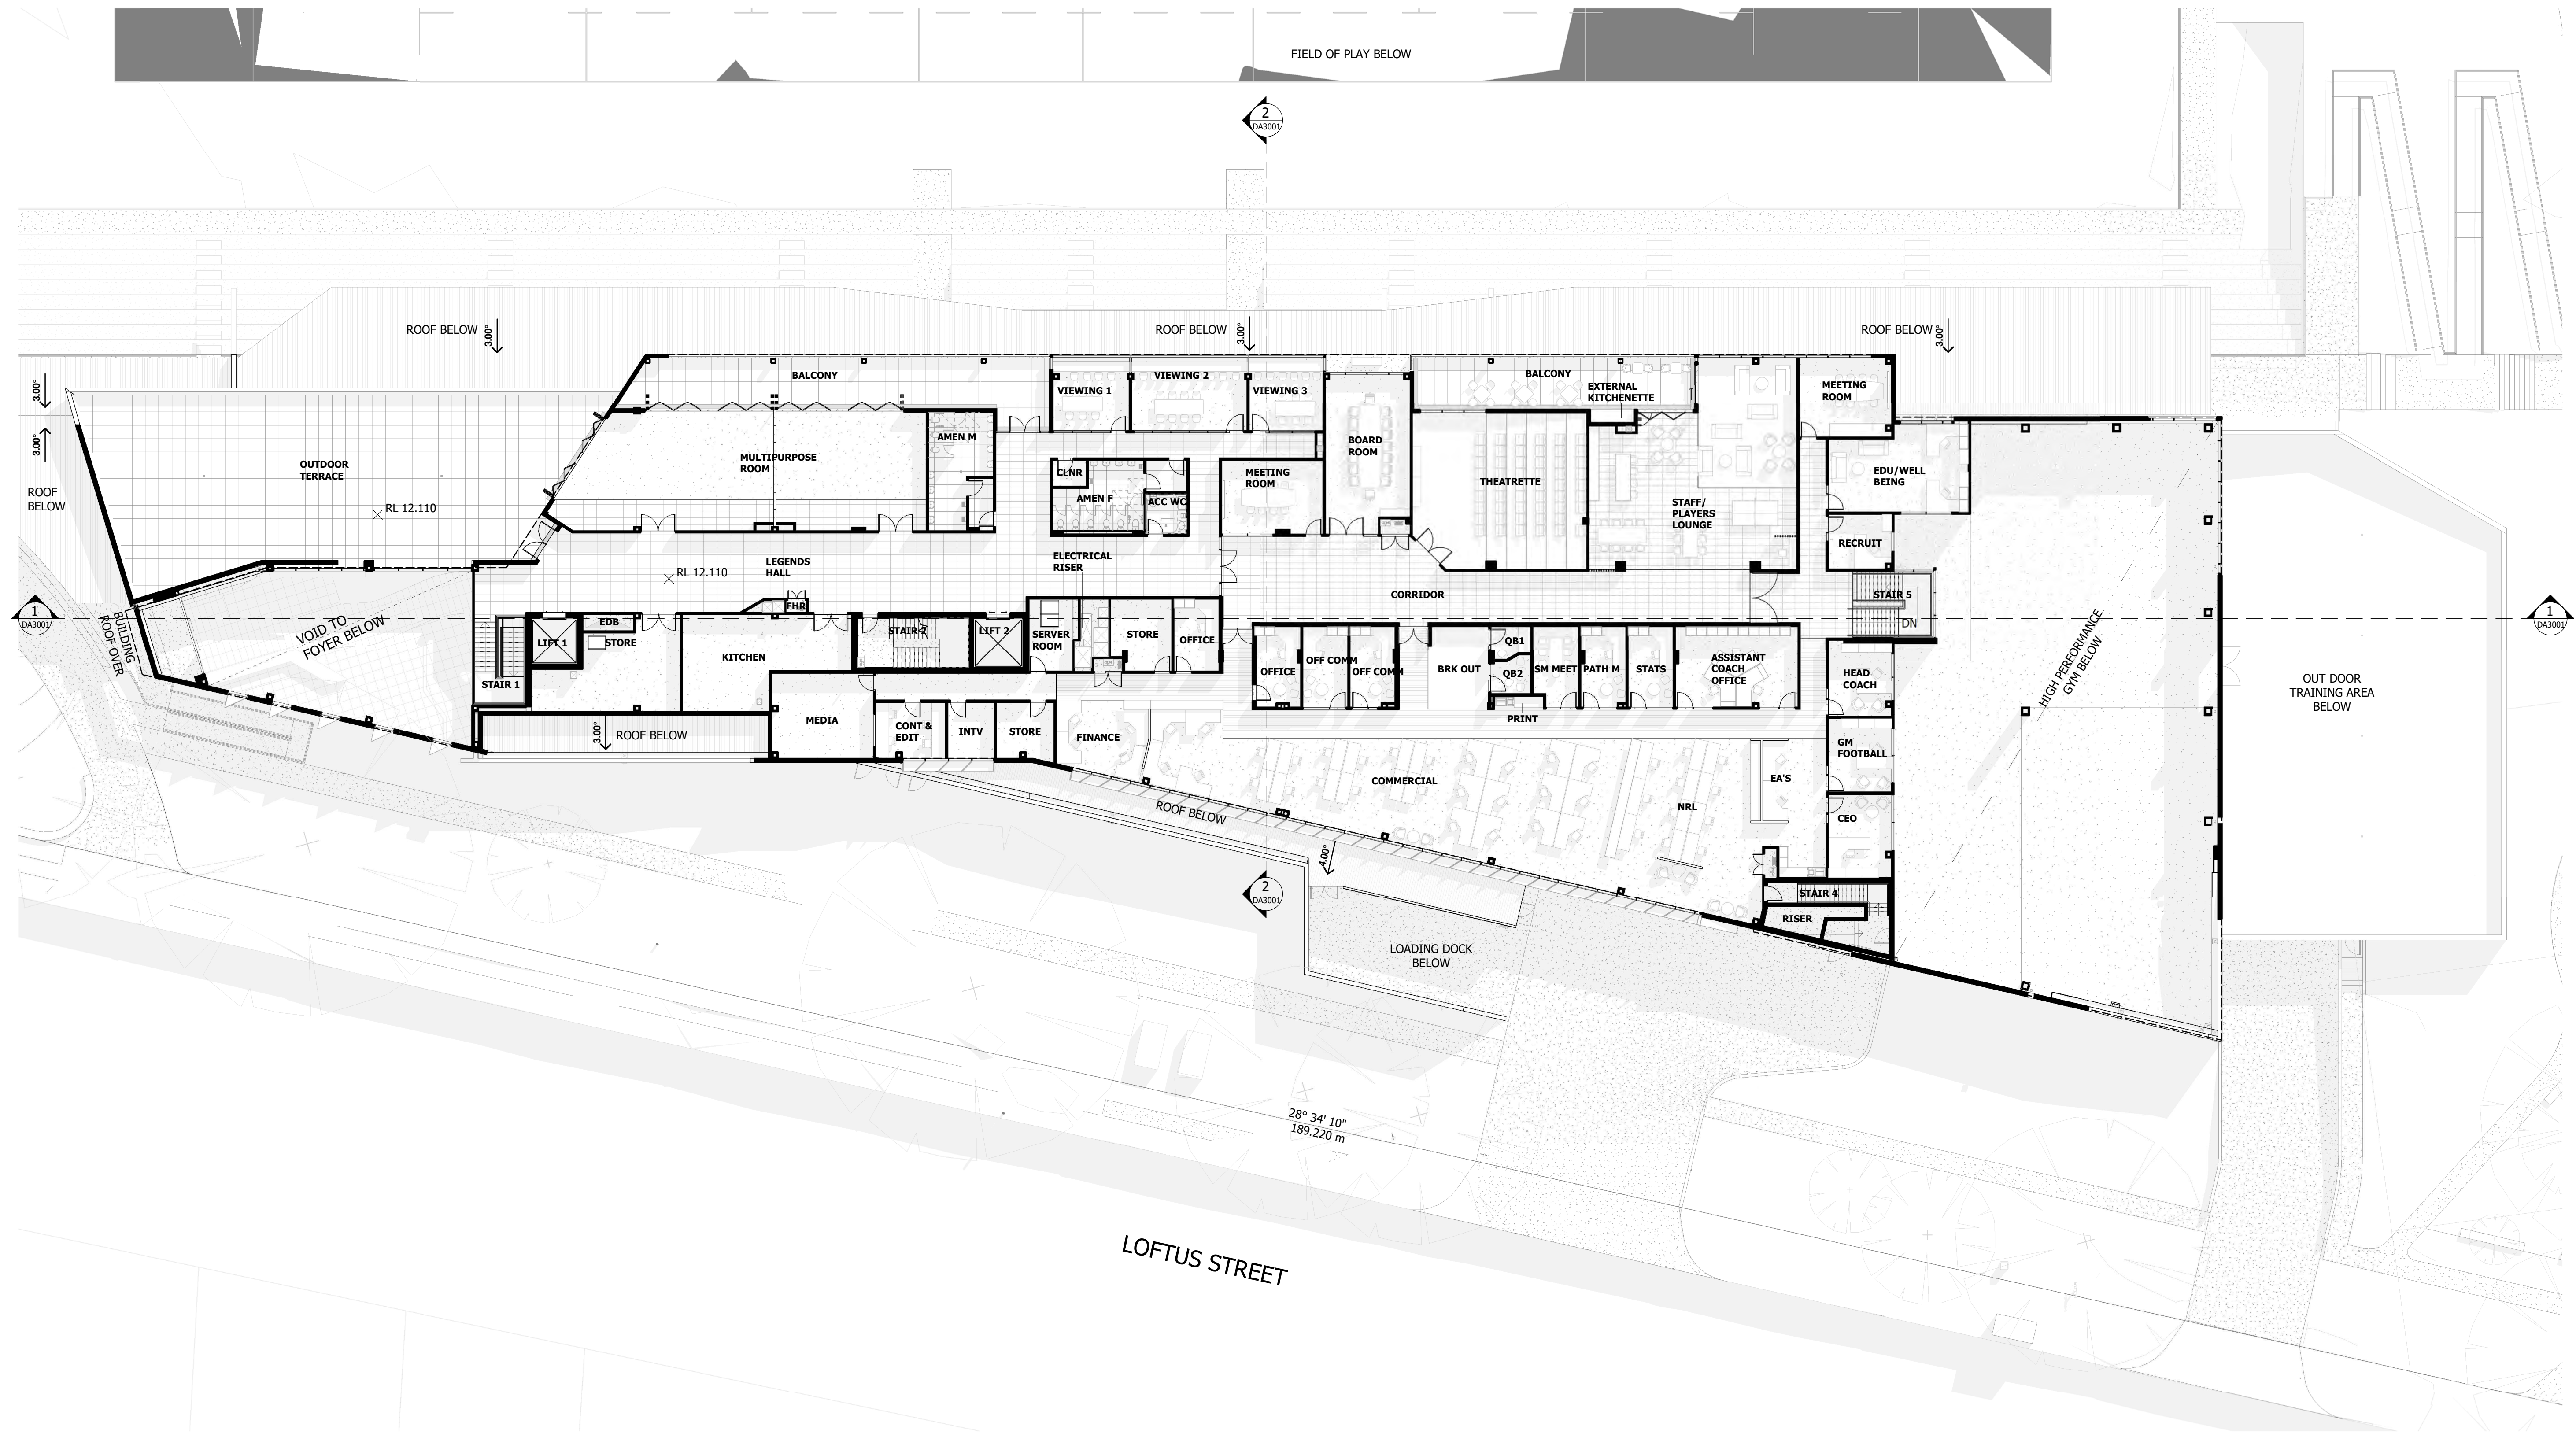

Notes

The information contained in this document is copyright and may not be used or reproduced for any other project or purpose.


Verify all dimensions and levels on site and report any discrepancies to dwp for direction prior to the commencement of work.

Drawings are to be read in conjunction with all other contract documents.

Use figured dimensions only. Do not scale from drawings. dwp cannot guarantee the accuracy of content and format for copies of drawings issued electronically. The completion of the Issue Details Checked and Authorised section is confirmation of the status of the drawing. The drawing shall not be used for construction unless endorsed 'For Construction' and authorised for issue.

© dwp Australia Pty Ltd
Registered Business Name dwp Australia ABN 37 169 328 018
David Rose Nominated Architect NSW ARB 4882

© Copyright 2011 dwp.
ALL RIGHTS RESERVED.
Reproduction prohibited unless authorised in writing by dwp.

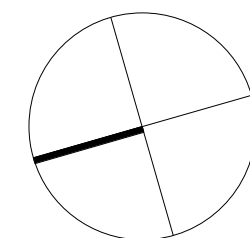

PRELIMINARY

NOT TO BE USED DURING CONSTRUCTION

Issue	Description	Date	Chk	Auth
A	DRAFT DA ISSUE	03.05.2019	BB	DP
B	LAND OWNERS CONSENT	06.05.2019	PD	DP
C	DA ISSUE	13.05.2019	NE	DP

Architect/ Designer

dwp
www.dwp.com

Client



Location
Loftus St, Concord NSW 2137

Project

REDEVELOPMENT OF
CONCORD OVAL

Drawing

D - FLOOR PLAN -
BUILDING A - LEVEL 1

Scale

1 : 200 @ A1
1 : 400 @ A3

Date Printed

14/05/2019 11:10:13 AM

Project Number

18-0184


Drawing Number

DA1203

Issue

C

dwp

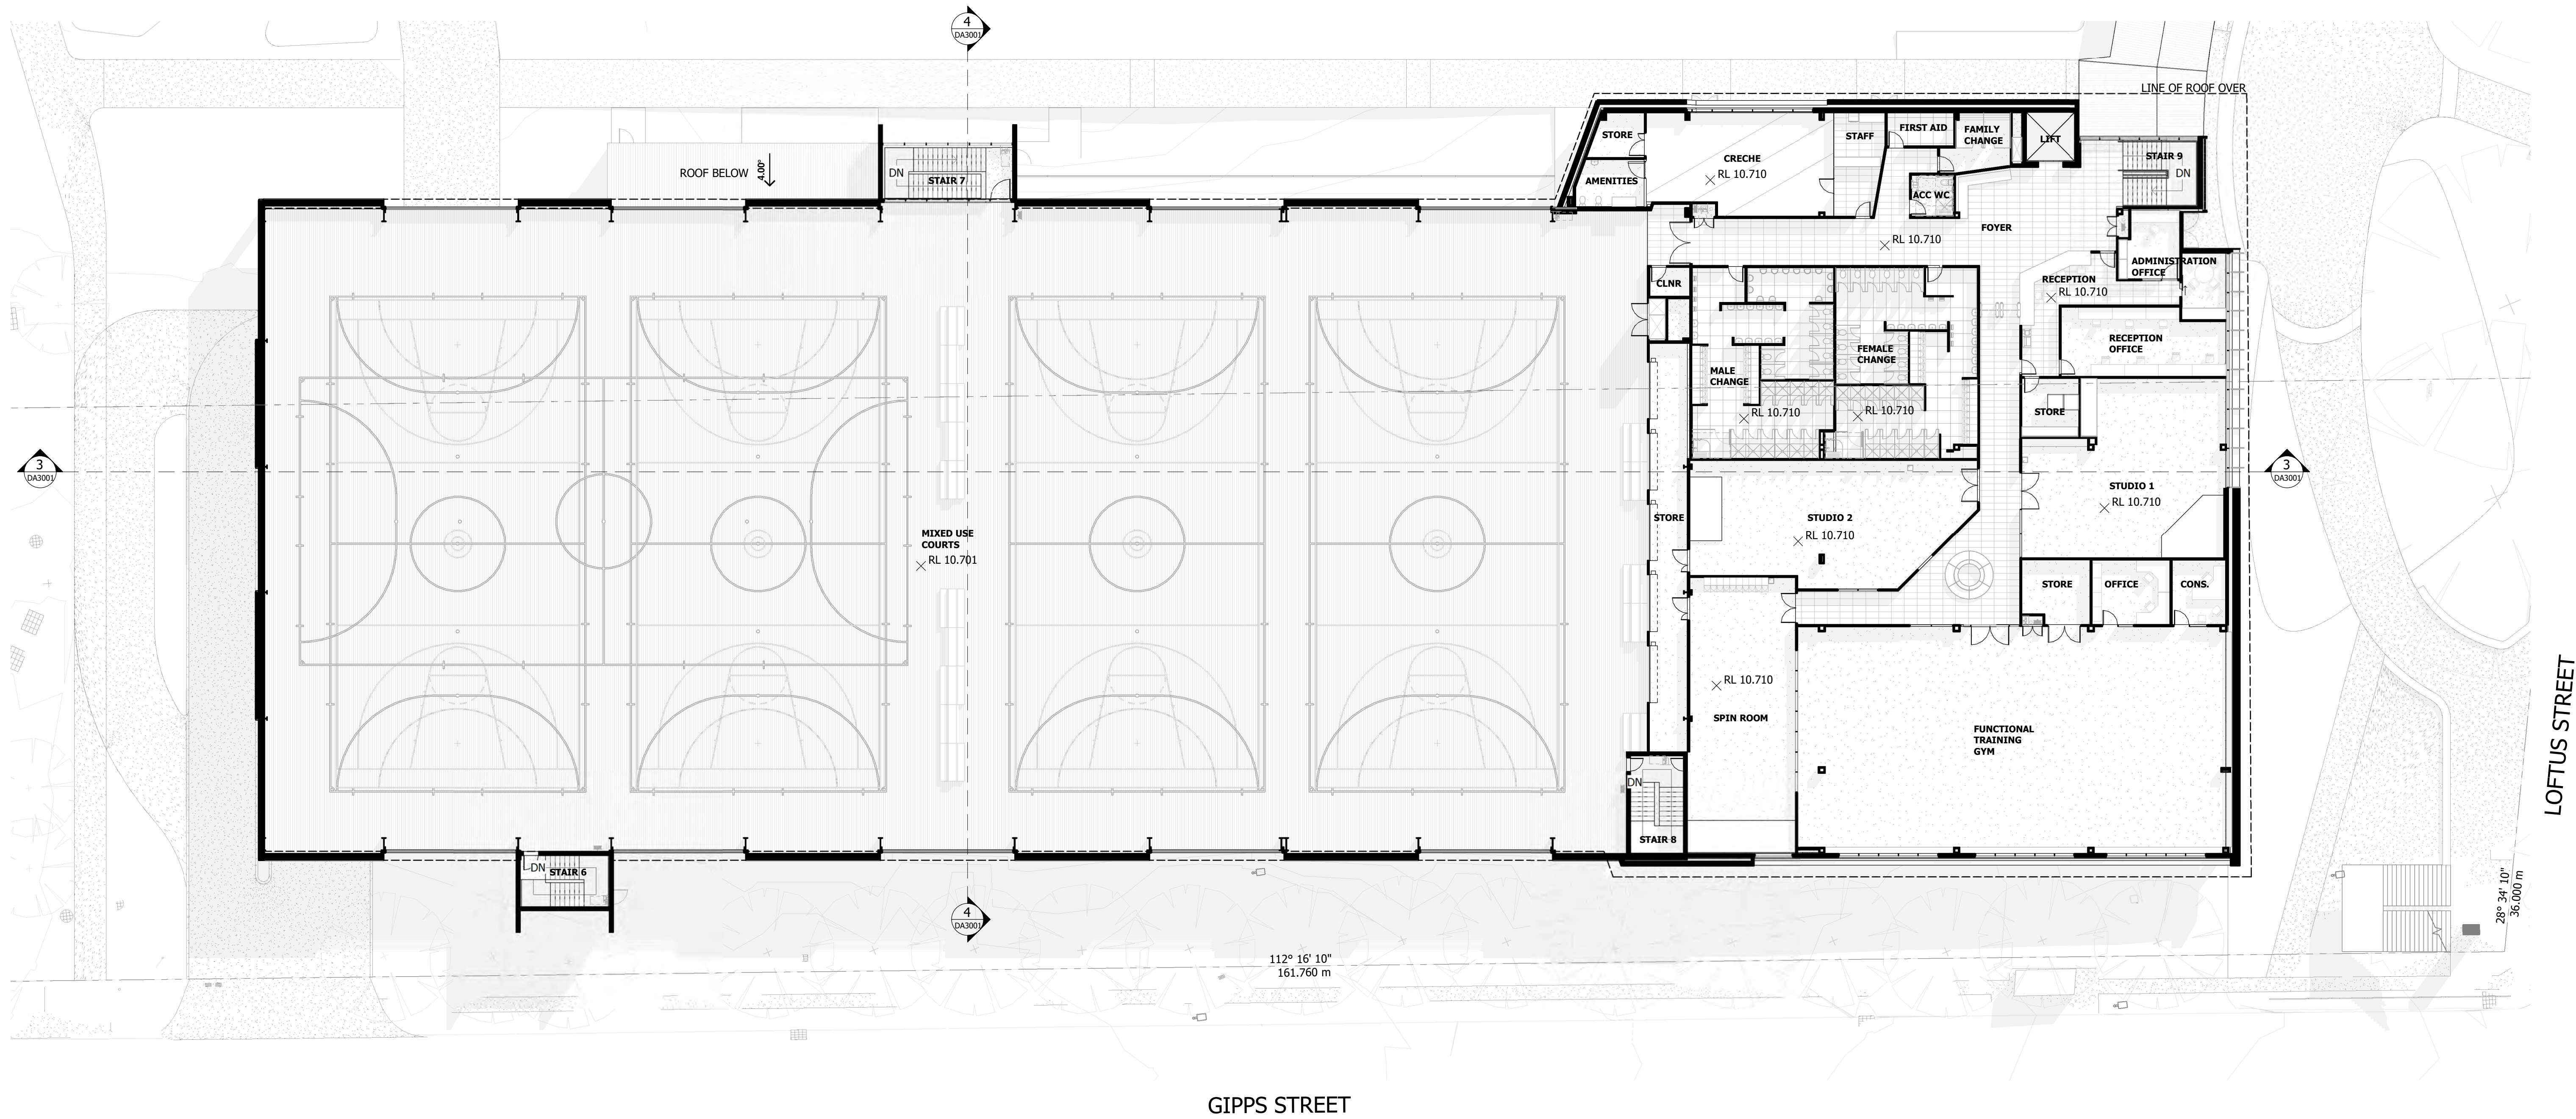

Notes

The information contained in this document is copyright and may not be used or reproduced for any other project or purpose.


Verify all dimensions and levels on site and report any discrepancies to dwp for direction prior to the commencement of work.

Drawings are to be read in conjunction with all other contract documents.

Use figured dimensions only. Do not scale from drawings. dwp cannot guarantee the accuracy of content and format for copies of drawings issued electronically. The completion of the Issue Details Checked and Authorised section is confirmation of the status of the drawing. The drawing shall not be used for construction unless endorsed 'For Construction' and authorised for issue.

© dwp Australia Pty Ltd
Registered Business Name dwp Australia ABN 37 169 328 018
David Rose Nominated Architect NSW ARB 4882

© Copyright 2011 dwp.
ALL RIGHTS RESERVED.
Reproduction prohibited unless authorised in writing by dwp.

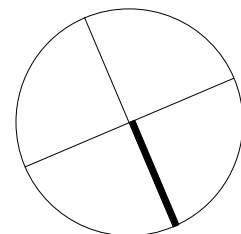

PRELIMINARY

NOT TO BE USED DURING CONSTRUCTION

Issue	Description	Date	Chk	Auth
A	DRAFT DA ISSUE	03.05.2019	BB	DP
B	LAND OWNERS CONSENT	06.05.2019	PD	DP
C	DA ISSUE	13.05.2019	NE	DP

Architect/ Designer

dwp
www.dwp.com

Client



Location

Loftus St, Concord NSW 2137

Project

REDEVELOPMENT OF
CONCORD OVAL

Drawing

D - FLOOR PLAN -
BUILDING B - LEVEL 1

Scale

1 : 200 @ A1
1 : 400 @ A3

Date Printed

14/05/2019 11:10:50 AM

Project Number

18-0184


Drawing Number

DA1212


dwp

Issue


C

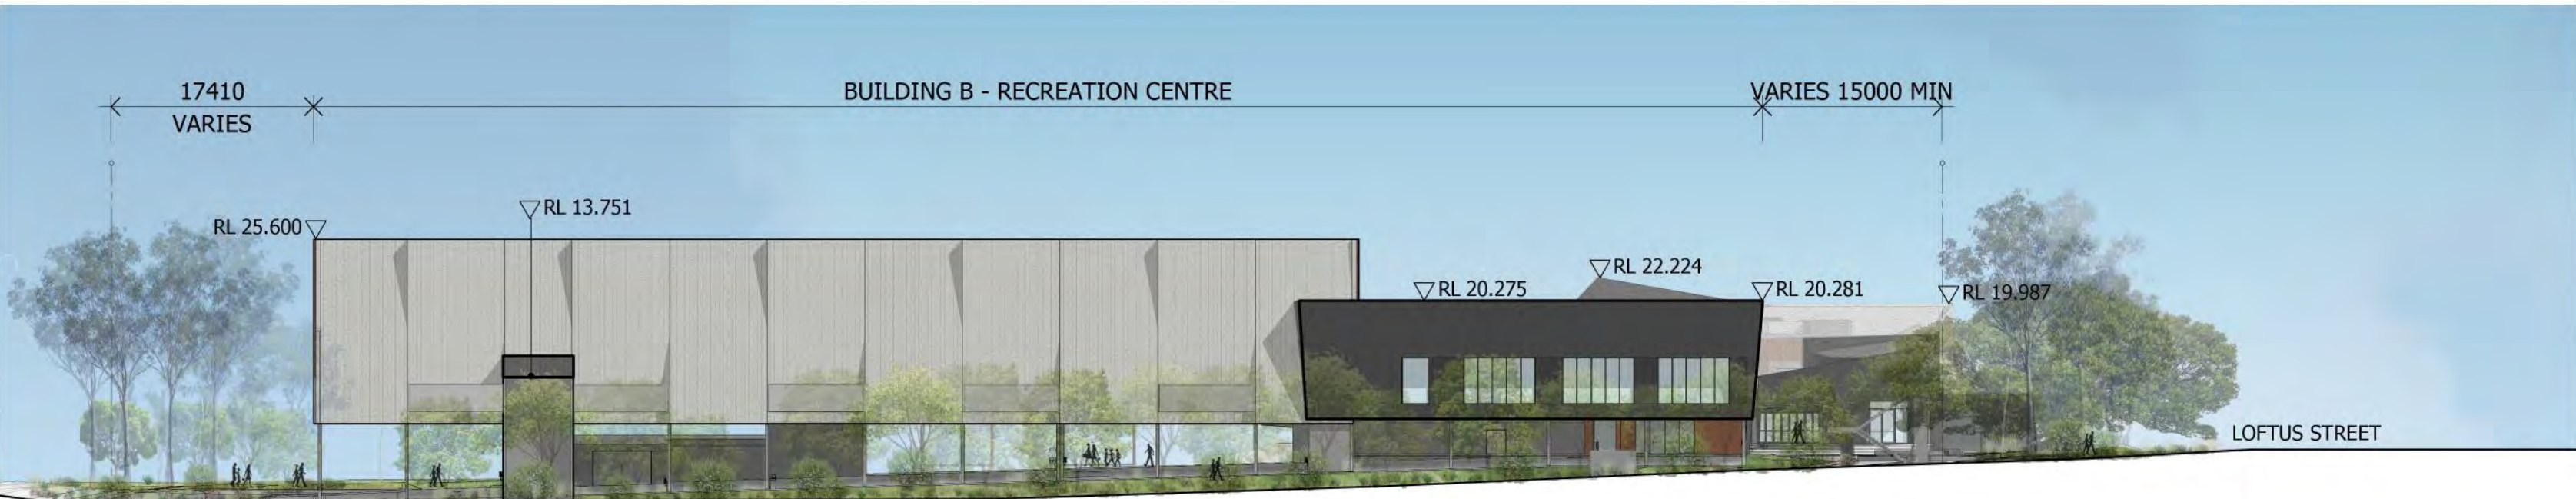


SITE ELEVATION - NORTH - GIPPS ST

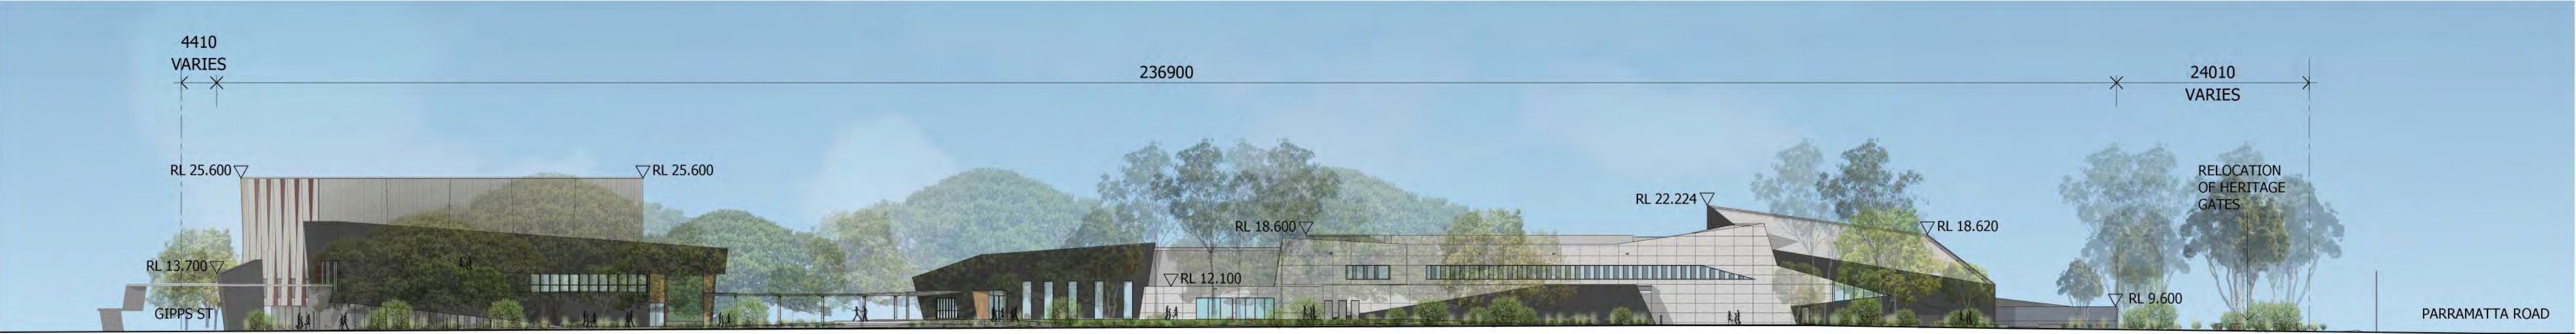

SITE ELEVATION - WEST - LOFTUS STREET

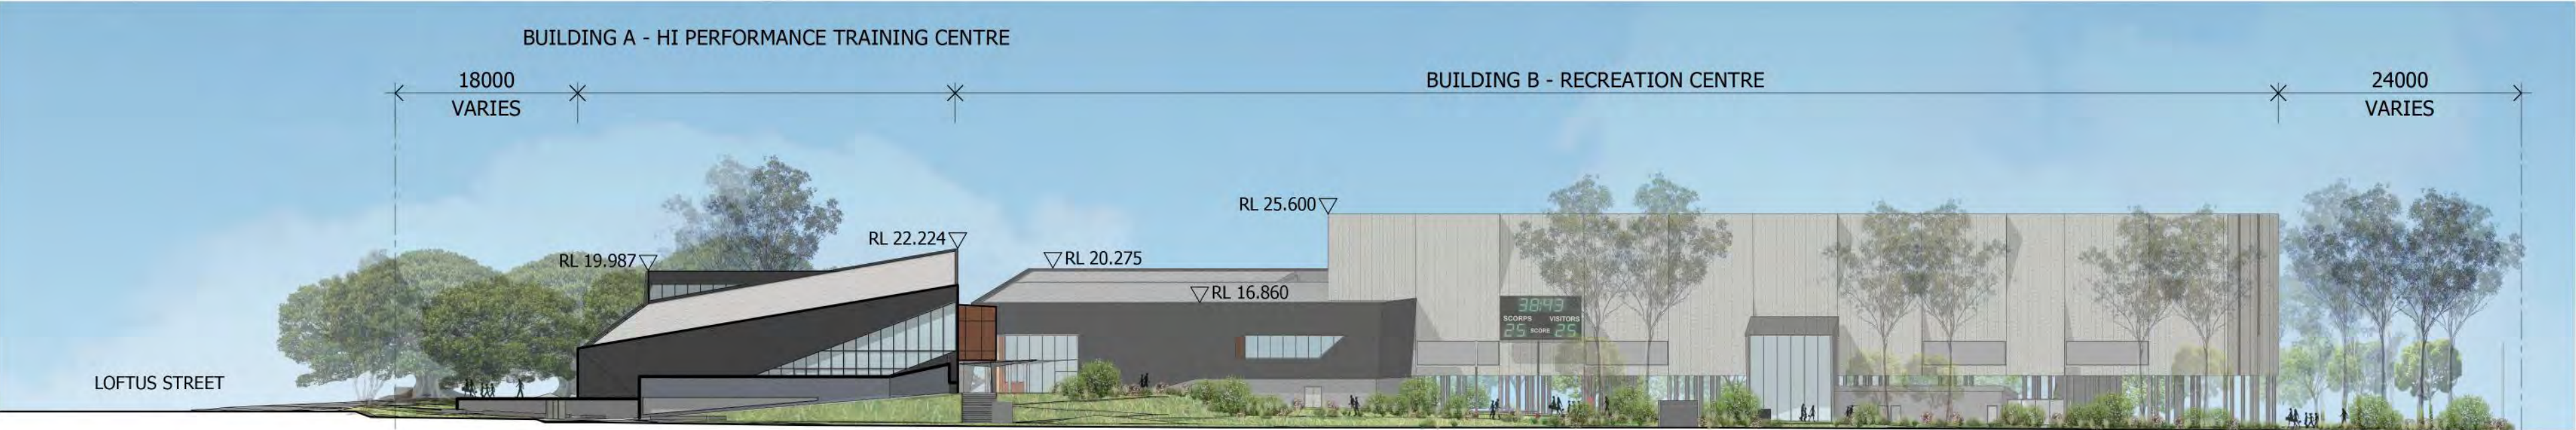

SITE ELEVATION - SOUTH - PARRAMATTA ROAD

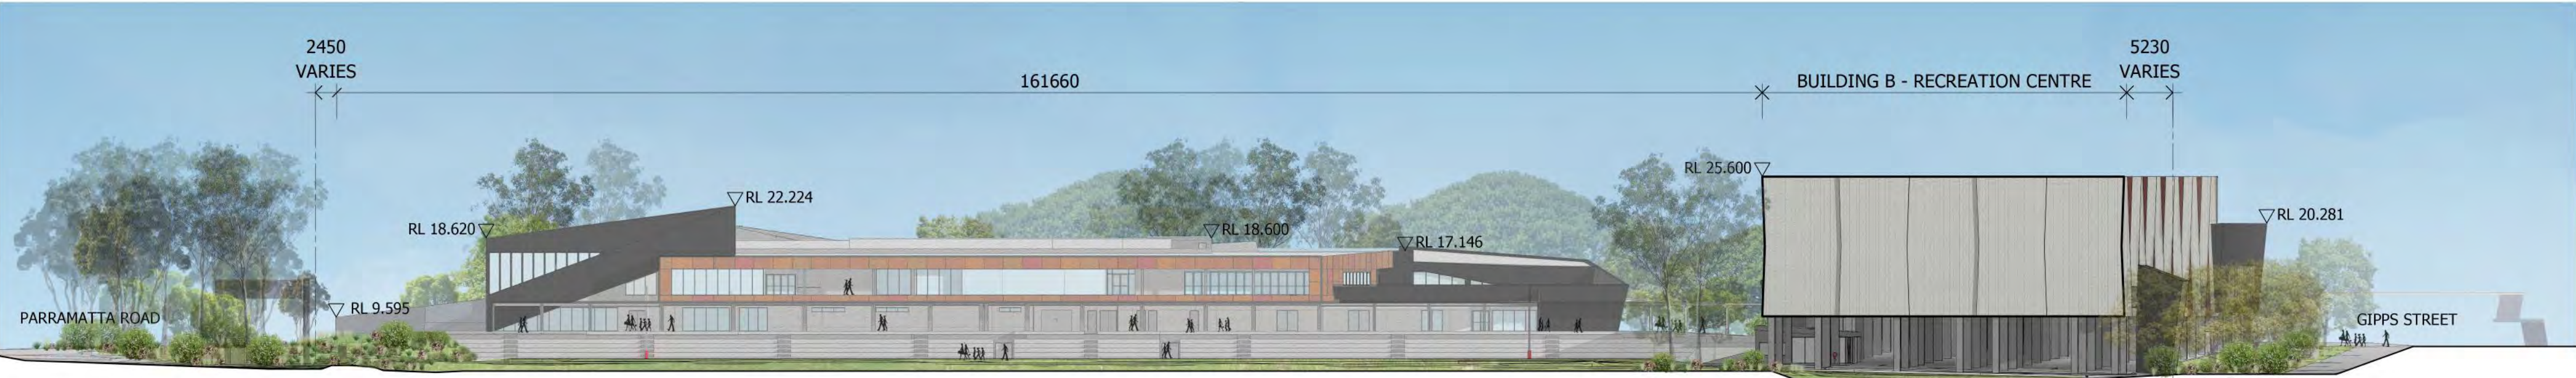

SITE ELEVATION - EAST - OVERFLOW CARPART VIEW

Notes

The information contained in this document is copyright and may not be used or reproduced for any other project or purpose.

Verify all dimensions and levels on site and report any discrepancies to dwp for direction prior to the commencement of work.

Drawings are to be read in conjunction with all other contract documents.

Use figured dimensions only. Do not scale from drawings.

dwp cannot guarantee the accuracy of content and format for copies of drawings issued electronically. The completion of the Issue Details Checked and Authorised section is confirmation of the status of the drawing. The drawing shall not be used for construction unless endorsed 'For Construction' and authorised for issue.

© dwp Australia Pty Ltd
Registered Business Name dwp Australia ABN 37 169 328 018
David Rose Nominated Architect NSW ARB 4882

© Copyright 2011 dwp.
ALL RIGHTS RESERVED.
Reproduction prohibited unless authorised in writing by dwp.

PRELIMINARY

NOT TO BE USED DURING CONSTRUCTION

Issue	Description	Date	Chk	Auth
A	DRAFT DA ISSUE	03.05.2019	BB	DP
B	LAND OWNERS CONSENT	06.05.2019	PD	DP
C	DA ISSUE	13.05.2019	NIE	DP

Architect/ Designer

dwp
www.dwp.com

Client



Location

Loftus St, Concord NSW 2137

Project

REDEVELOPMENT OF
CONCORD OVAL

Drawing

E - SITE ELEVATIONS

Scale

1 : 500 @ A1
1 : 1000 @ A3

Date Printed

13/05/2019 3:55:28 PM

Project Number

18-0184
Drawing Number
DA2001



Issue

C



OFF WHITE SHEET METAL
CLADDING
CL-01




CHARCOAL PROFILED
METAL CLADDING
CL-02




CHARCOAL RANDOM SEAM
METAL CLADDING
CL-03



CHARCOAL ALUMINIUM
GLAZING FRAMES

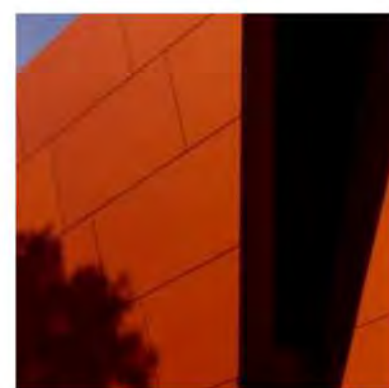


UNDULATING WARM EARTH TONES
ON EXPRESSED JOINTED PANEL
CLADDING
FC-01

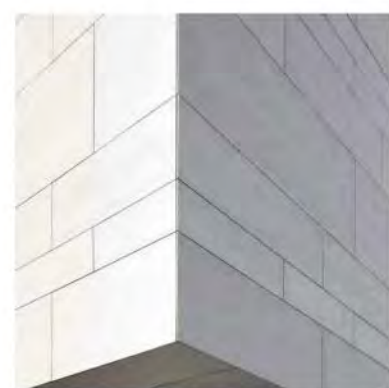

OFF WHITE EXPRESSED
JOINTED PANEL CLADDING
FC-02



NATURAL CONCRETE
FINISH
FCO-01

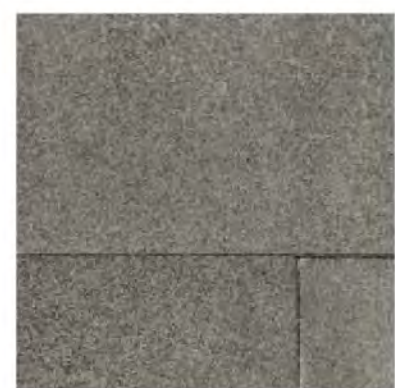

DARK TEXTURED
STONE



Notes

The information contained in this document is copyright and may not be used or reproduced for any other project or purpose.

Verify all dimensions and levels on site and report any discrepancies to dwp for direction prior to the commencement of work.

Drawings are to be read in conjunction with all other contract documents.

Use figured dimensions only. Do not scale from drawings. dwp cannot guarantee the accuracy of content and format for copies of drawings issued electronically. The completion of the Issue Details Checked and Authorised section is confirmation of the status of the drawing. The drawing shall not be used for construction unless endorsed 'For Construction' and authorised for issue.

© dwp Australia Pty Ltd
Registered Business Name dwp Australia ABN 37 169 328 018
David Rose Nominated Architect NSW ARB 4882

© Copyright 2011 dwp.
ALL RIGHTS RESERVED.
Reproduction prohibited unless authorised in writing by dwp.

PRELIMINARY					
NOT TO BE USED DURING CONSTRUCTION					
Issue	Description	Date	Chk	Auth	
A	DRAFT DA ISSUE	03.05.2019	BB	DP	
B	LAND OWNERS CONSENT	06.05.2019	PD	DP	
C	DA ISSUE	13.05.2019	NE	DP	

Architect/ Designer
dwp
www.dwp.com

Client
 **City of Canada Bay**

Location
Loftus St, Concord NSW 2137

Project
**REDEVELOPMENT OF
CONCORD OVAL**

Drawing
**E - BUILDING A
ELEVATIONS**

Scale
1 : 200 @ A1
1 : 400 @ A3

Date Printed
13/05/2019 12:28:34 PM

Project Number
18-0184

Drawing Number
DA2002

Issue
C

