

Legend

Existing Wall

Proposed Wall

Proposed new building



architect

Collins and Turner pty ltd
Shop 1479 Bourke Street
Surry Hills NSW 2010 australia
telephone +612 9356 3217
info@collinsandturner.com
collinsandturner.com
registered architect in nsw
penelope collins arb 7342

notes

- 01 do not scale; dimensions govern
- 02 all dimensions are in millimeters
- 03 all dimensions to be verified on site
- 04 collins and turner are to be notified of any discrepancies

client

City of Canada Bay
Client Address
Drummoyne NSW 1470

Lot Lot 1 DP 117862

north



project

324
Goddard Park
52P Gipps Street
Concord, NSW

copyright collinsandturner 2020

drawing title

Notification Plan - Site Plan


scale
date
drawn by

1:1500
27.11.2020
BL

drawing number+ revision

324_DA_413

04

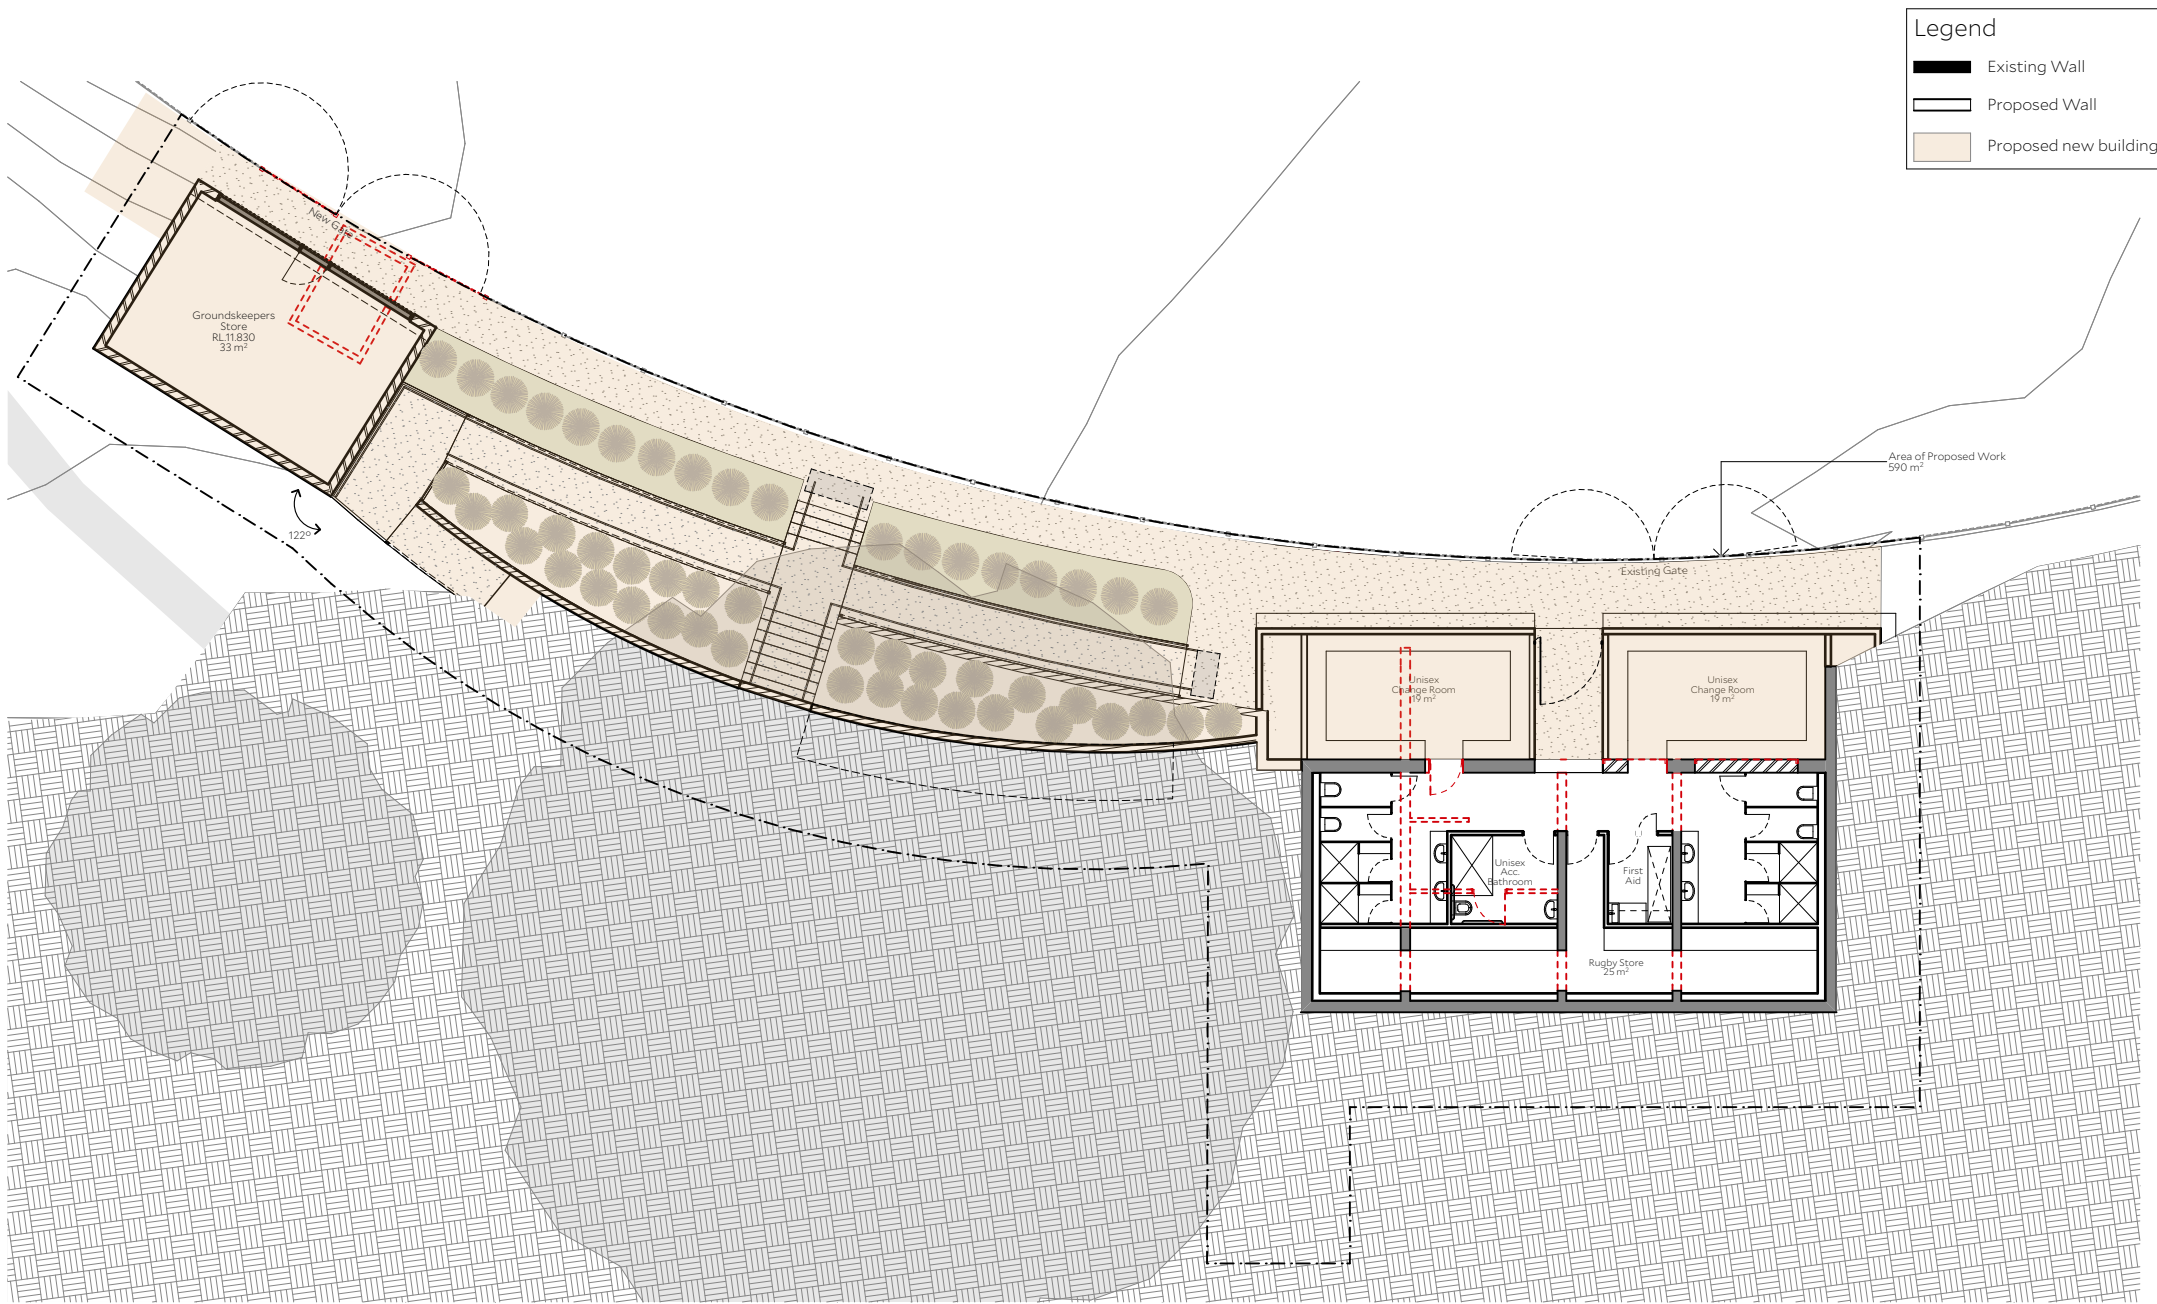


Legend

- Existing Wall
- Proposed Wall
- Proposed new building

architect
 Collins and Turner Pty Ltd
 Shop 1479 Bourke Street
 Surry Hills NSW 2010 Australia
 telephone +612 9356 3217
 info@collinsandturner.com
 collinsandturner.com
 registered architect in NSW
 Penelope Collins ARB 7342

notes
 01 do not scale; dimensions govern
 02 all dimensions are in millimeters
 03 all dimensions to be verified on site
 04 Collins and Turner are to be notified of any discrepancies

client
 City of Canada Bay
 Client Address
 Drummoyne NSW 1470
 Lot Lot 1 DP 117862

 

project
 324
 Goddard Park
 52P Gipps Street
 Concord, NSW
 copyright collinsandturner 2020


drawing title	Notification Plan Ground Floor Plan	
scale	1:200	
date	27.11.2020	
drawn by	BL	
drawing number+ revision	324_DA_414	02

Legend

Existing Wall

Proposed Wall

Proposed new building

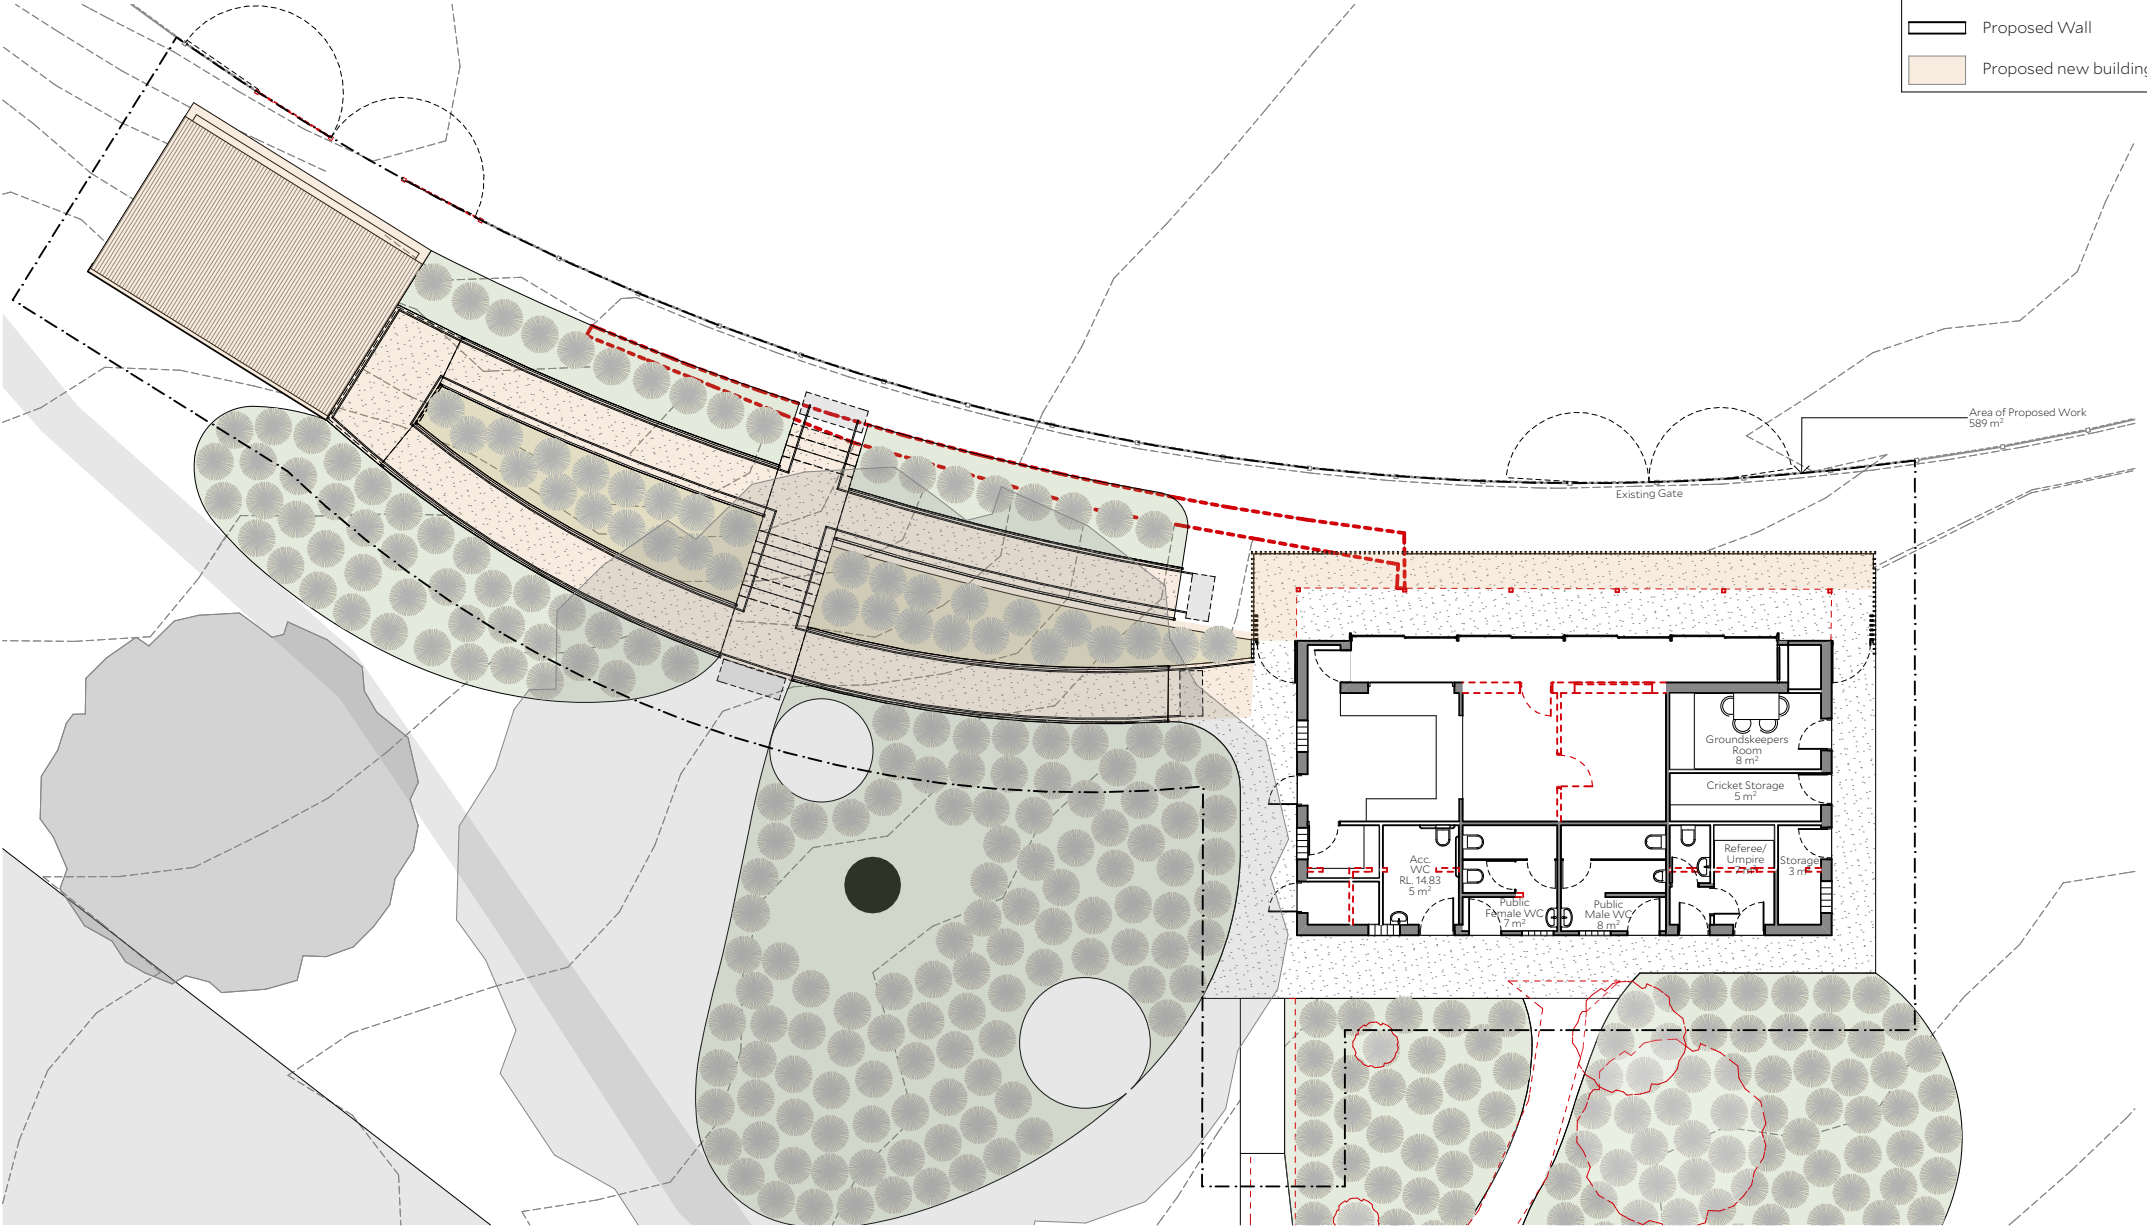

architect
Collins and Turner pty ltd
Shop 1 479 Bourke Street
Surry Hills NSW 2010 australia
telephone +612 9356 3217
info@collinsandturner.com
collinsandturner.com
registered architect in nsw
penelope collins arb 7342

notes
01 do not scale; dimensions govern
02 all dimensions are in millimeters
03 all dimensions to be verified on site
04 collins and turner are to be notified of any discrepancies

client
City of Canada Bay
Client Address
Drummoyne NSW 1470
Lot Lot 1 DP 117862



project
324
Goddard Park
52P Gipps Street
Concord, NSW

copyright collinsandturner 2020


drawing title	Notification Plan Level 1 Plan	
scale	1:200	
date	27.11.2020	
drawn by	BL	
drawing number+ revision	324_DA_415	02

Legend

- Existing Wall
- Proposed Wall
- Proposed new building



1 North Elevation - Amenities Building

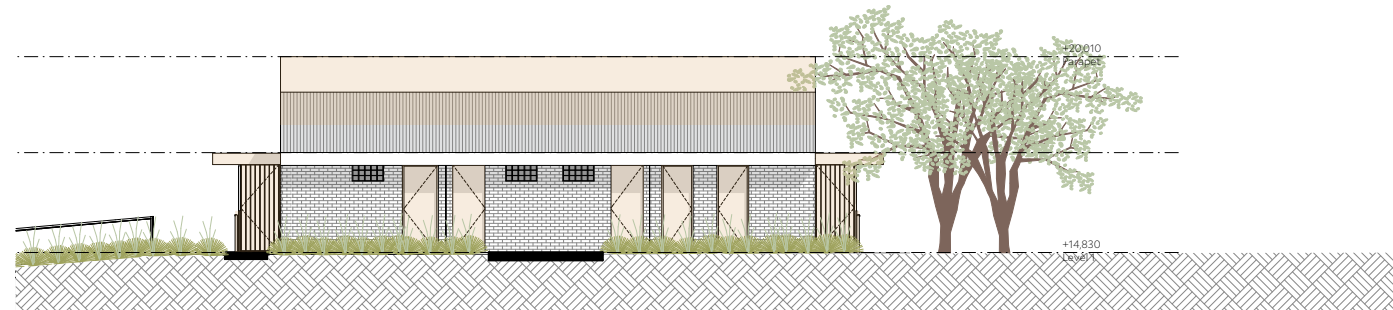

2 South Elevation - Amenities Building

architect

Collins and Turner Pty Ltd
Shop 1 479 Bourke Street
Surry Hills NSW 2010 Australia
telephone +612 9356 3217
info@collinsandturner.com
collinsandturner.com
registered architect in NSW
Penelope Collins ARB 7342

notes

- do not scale; dimensions govern
- all dimensions are in millimeters
- all dimensions to be verified on site
- Collins and Turner are to be notified of any discrepancies

client

City of Canada Bay
Client Address
Drummoyne NSW 1470
Lot Lot 1 DP 117862

north



project

324
Goddard Park
52P Gipps Street
Concord, NSW

copyright collinsandturner 2020

drawing title

Notification Plan Elevations

scale
date
drawn by

1:200
27.11.2020
BL

drawing number
revision

324_DA_416


02

Legend


Existing Wall

Proposed Wall

Proposed new building

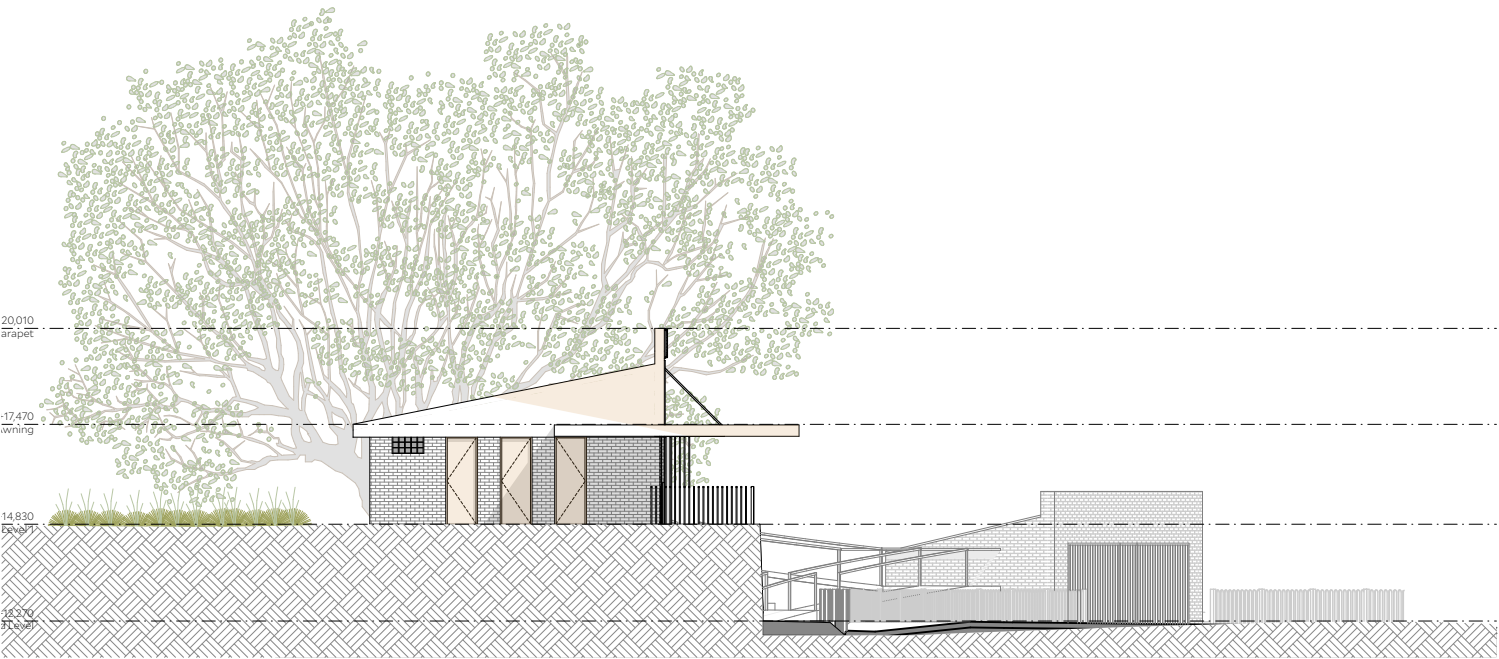

6 East Elevation - Amenities Building

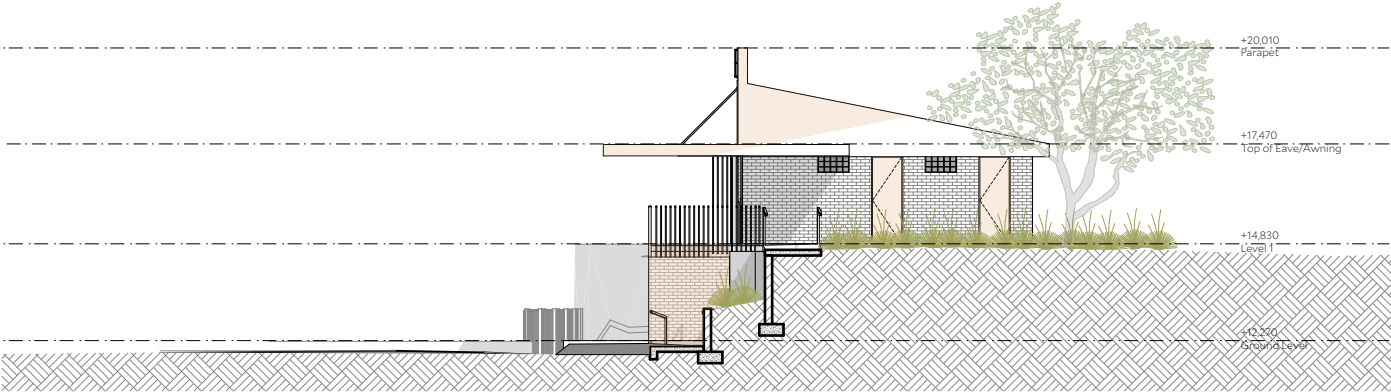

7 West Elevation - Amenities Building

architect Collins and Turner pty ltd Shop 1479 Bourke Street Surry Hills NSW 2010 australia telephone +612 9356 3217 info@collinsandturner.com collinsandturner.com registered architect in nsw penelope collins arb 7342	notes 01 do not scale; dimensions govern 02 all dimensions are in millimeters 03 all dimensions to be verified on site 04 collins and turner are to be notified of any discrepancies	client City of Canada Bay Client Address Drummoyne NSW 1470 Lot Lot 1 DP 117862	north	project 324 Goddard Park 52P Gipps Street Concord, NSW copyright collinsandturner 2020	drawing title Notification Plan Elevations	scale 1:200	date 27.11.2020	drawn by BL	drawing number+ revision 324_DA_417	02
--	---	--	--------------	--	--	-----------------------	---------------------------	-----------------------	---	----