


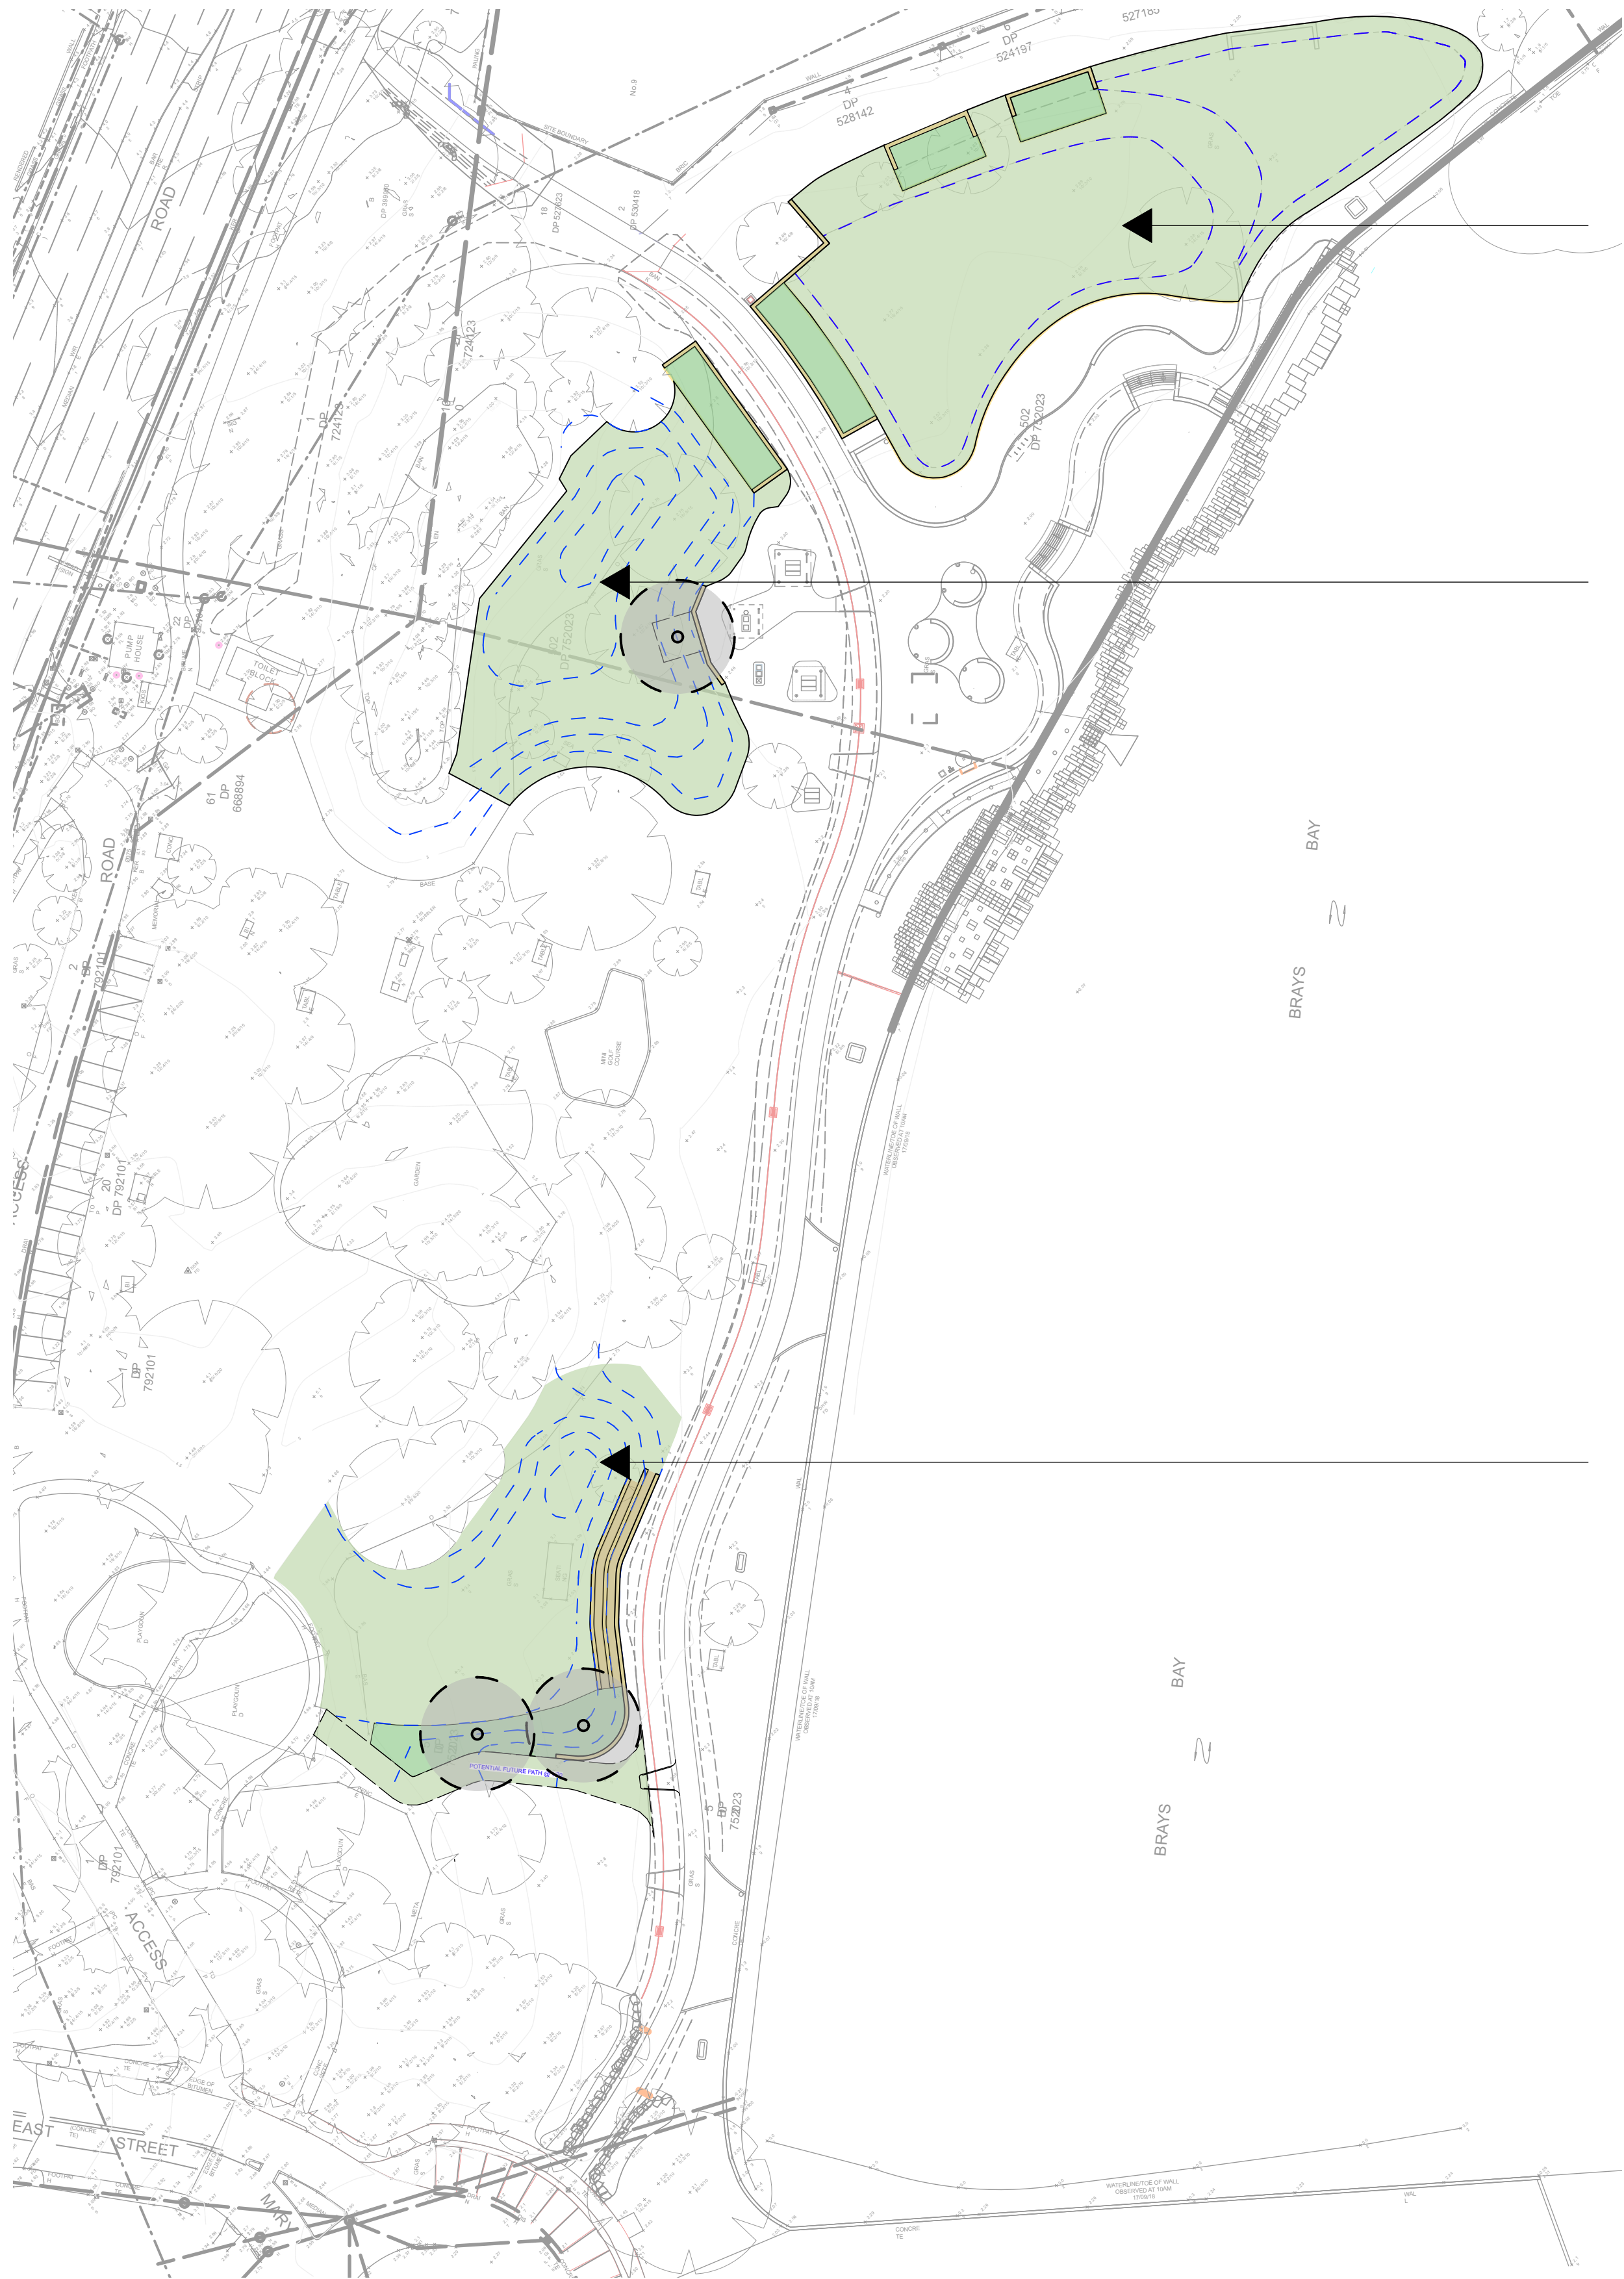

RESHAPED LANDSCAPE TERRACE 1

RESHAPED LANDSCAPE TERRACE 2

RESHAPED LANDSCAPE TERRACE 3

GENERAL NOTES
1. Do not scale off drawings. Follow written dimensions. If in doubt obtain written advice from the Superintendent.
2. Verify all dimensions on site.
3. Refer to legend for all symbol and code keys.
4. Read in conjunction with the specifications.
5. Read in conjunction with all Civil, Marine, Hydraulic and Electrical Engineer drawings and specifications.
6. Read in conjunction with all associated drawings.
7. Drawing needs to be printed in colour.

SURVEY NOTE:
Bathymetry in Fort Denison scale -0.925 for AHD




Level 3 suite 3.01 22-36 Mountain street Ultimo 2007
Ph: (02) 9555 1033 Fax: (02) 98185292
Email: admin@epnsw.com.au
ABN 53 088 175 437

PROJECT:
McIlwaine Park River Activation Project

DRAWING TITLE
RESHAPED LANDSCAPE
TERRACE - MASTERPLAN


DATE
APRIL 2023

SCALE
1:600 @A1
1:1200 @A3

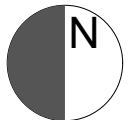



GENERAL NOTES 1. Do not scale off drawings. Follow written dimensions. If in doubt obtain written advice from the Superintendent. 2. Verify all dimensions on site. 3. Refer to legend for all symbol and code keys. 4. Read in conjunction with the specifications. 5. Read in conjunction with all Civil, Marine, Hydraulic and Electrical Engineer drawings and specifications. 6. Read in conjunction with all associated drawings 7. Drawing needs to be printed in colour. SURVEY NOTE: Bathymetry in Fort Denison scale -0.925 for AHD	PREPARED FOR: 	PREPARED BY:  Level 3 suite 3.01 22-36 Mountain street Ultimo 2007 Ph: (02) 9555 1033 Fax: (02) 98185292 Email: admin@epnsw.com.au ABN 53 088 175 437	PROJECT: McIlwaine Park River Activation Project	DRAWING TITLE RESHAPED LANDSCAPE TERRACE 1 & 2	DATE APRIL 2023

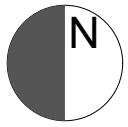



GENERAL NOTES
1. Do not scale off drawings. Follow written dimensions. If in doubt obtain written advice from the Superintendent.
2. Verify all dimensions on site.
3. Refer to legend for all symbol and code keys.
4. Read in conjunction with the specifications.
5. Read in conjunction with all Civil, Marine, Hydraulic and Electrical Engineer drawings and specifications.
6. Read in conjunction with all associated drawings.
7. Drawing needs to be printed in colour.

SURVEY NOTE:
Bathymetry in Fort Denison scale -0.925 for AHD

PREPARED FOR:



PREPARED BY:



Level 3 suite 3.01 22-36 Mountain street Ultimo 2007
Ph: (02) 9555 1033 Fax: (02) 98185292
Email: admin@epnsw.com.au
ABN 53 088 175 437

PROJECT:

McIlwaine Park River Activation Project

DRAWING TITLE


**RESHAPED LANDSCAPE
TERRACE 3**


DATE

APRIL 2023


SCALE

1:200 @A1
1:400 @A3

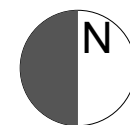

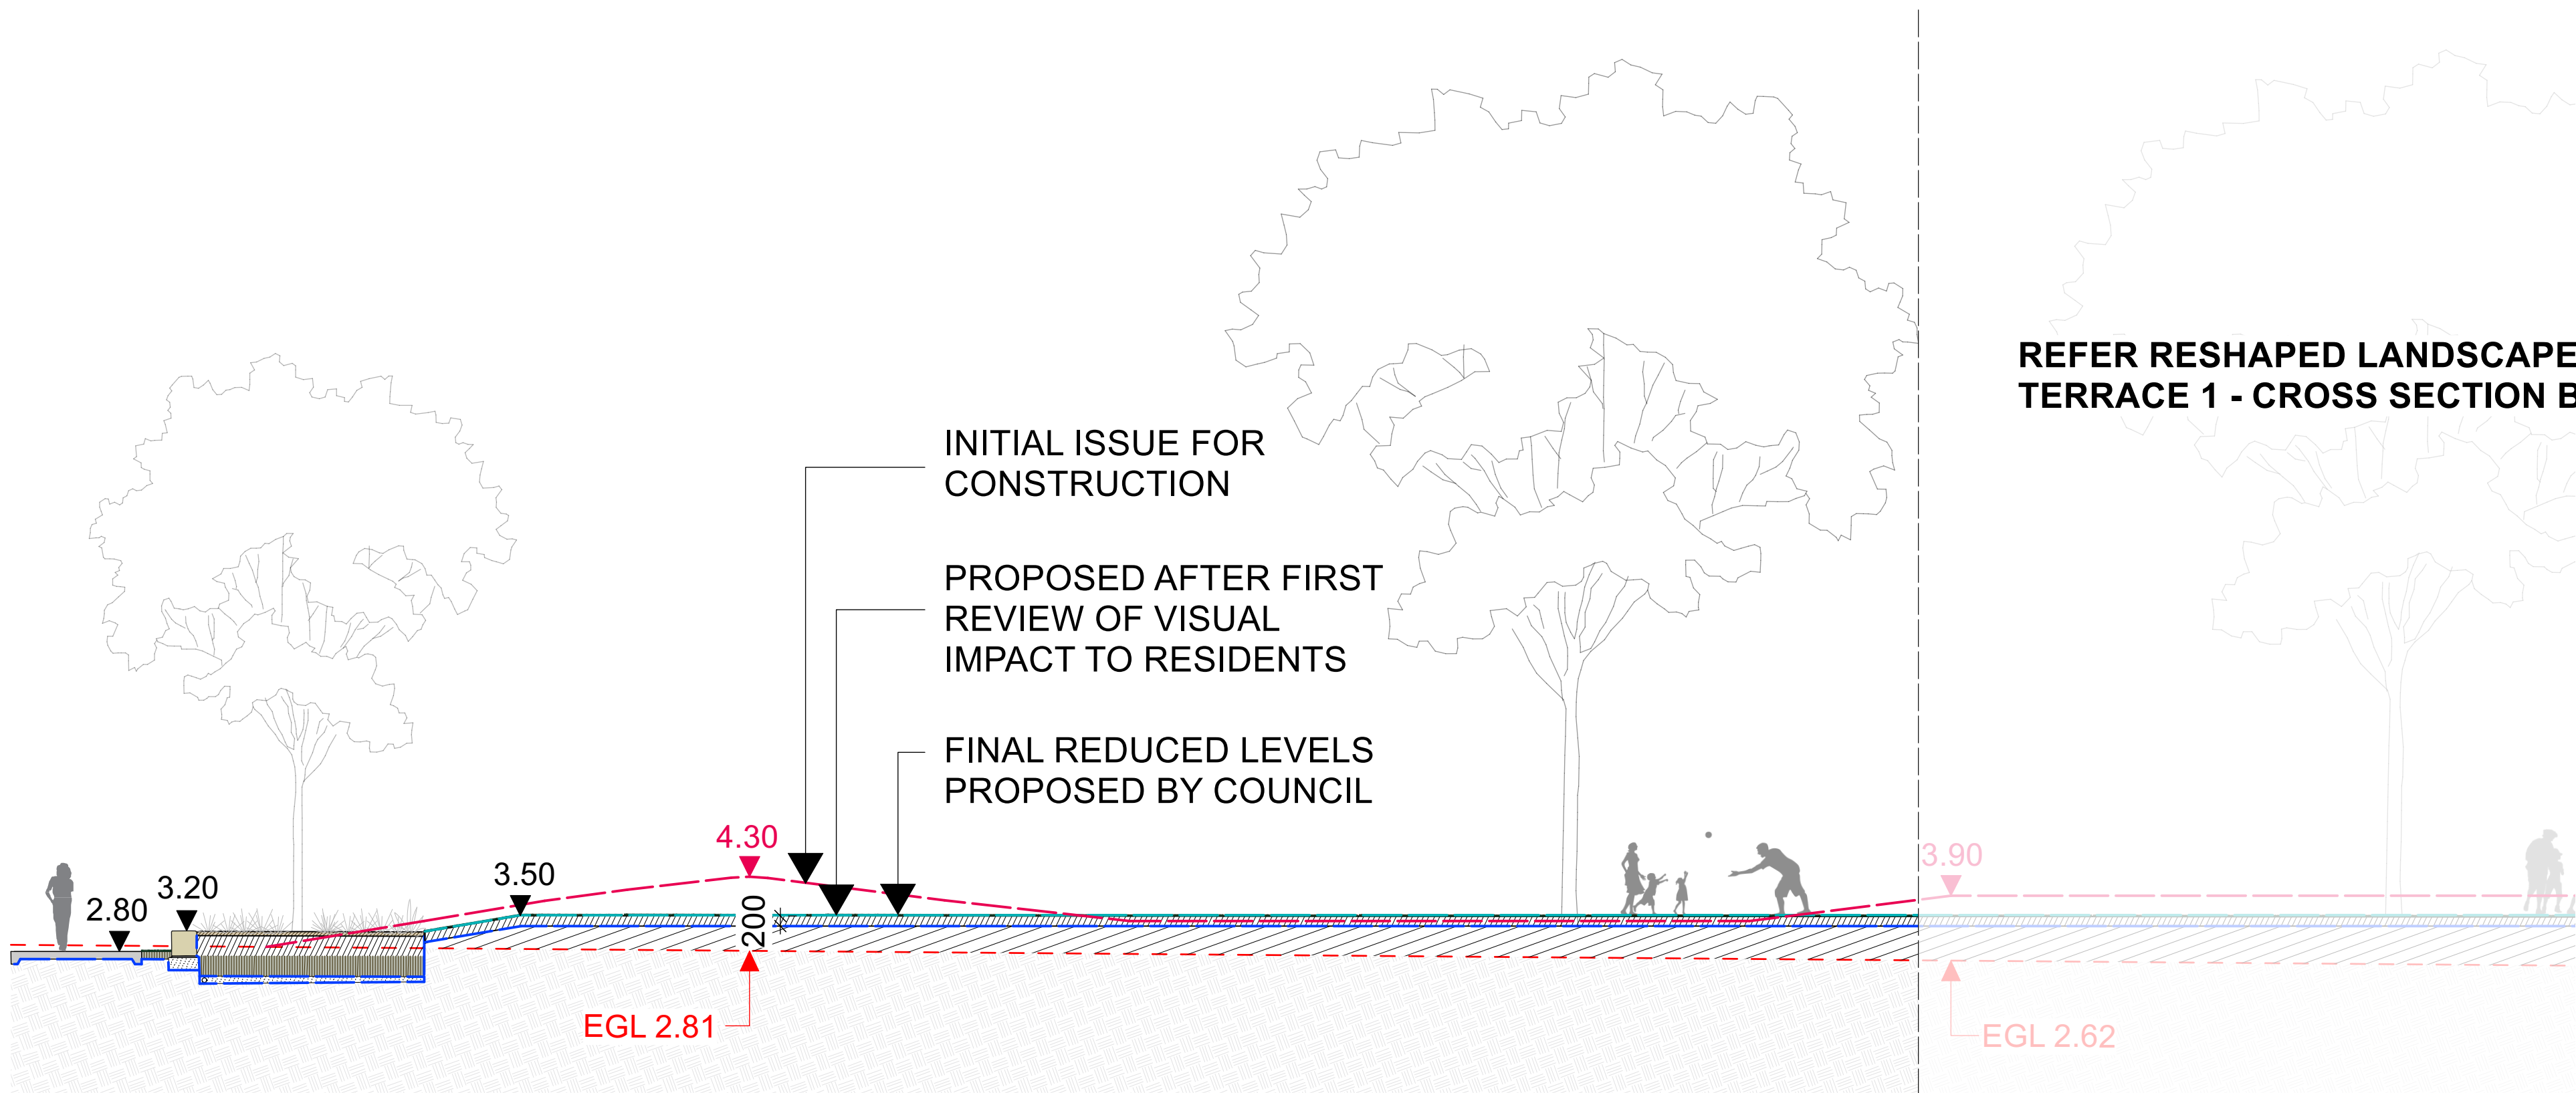


REFER RESHAPED LANDSCAPE
TERRACE 1 - CROSS SECTION B

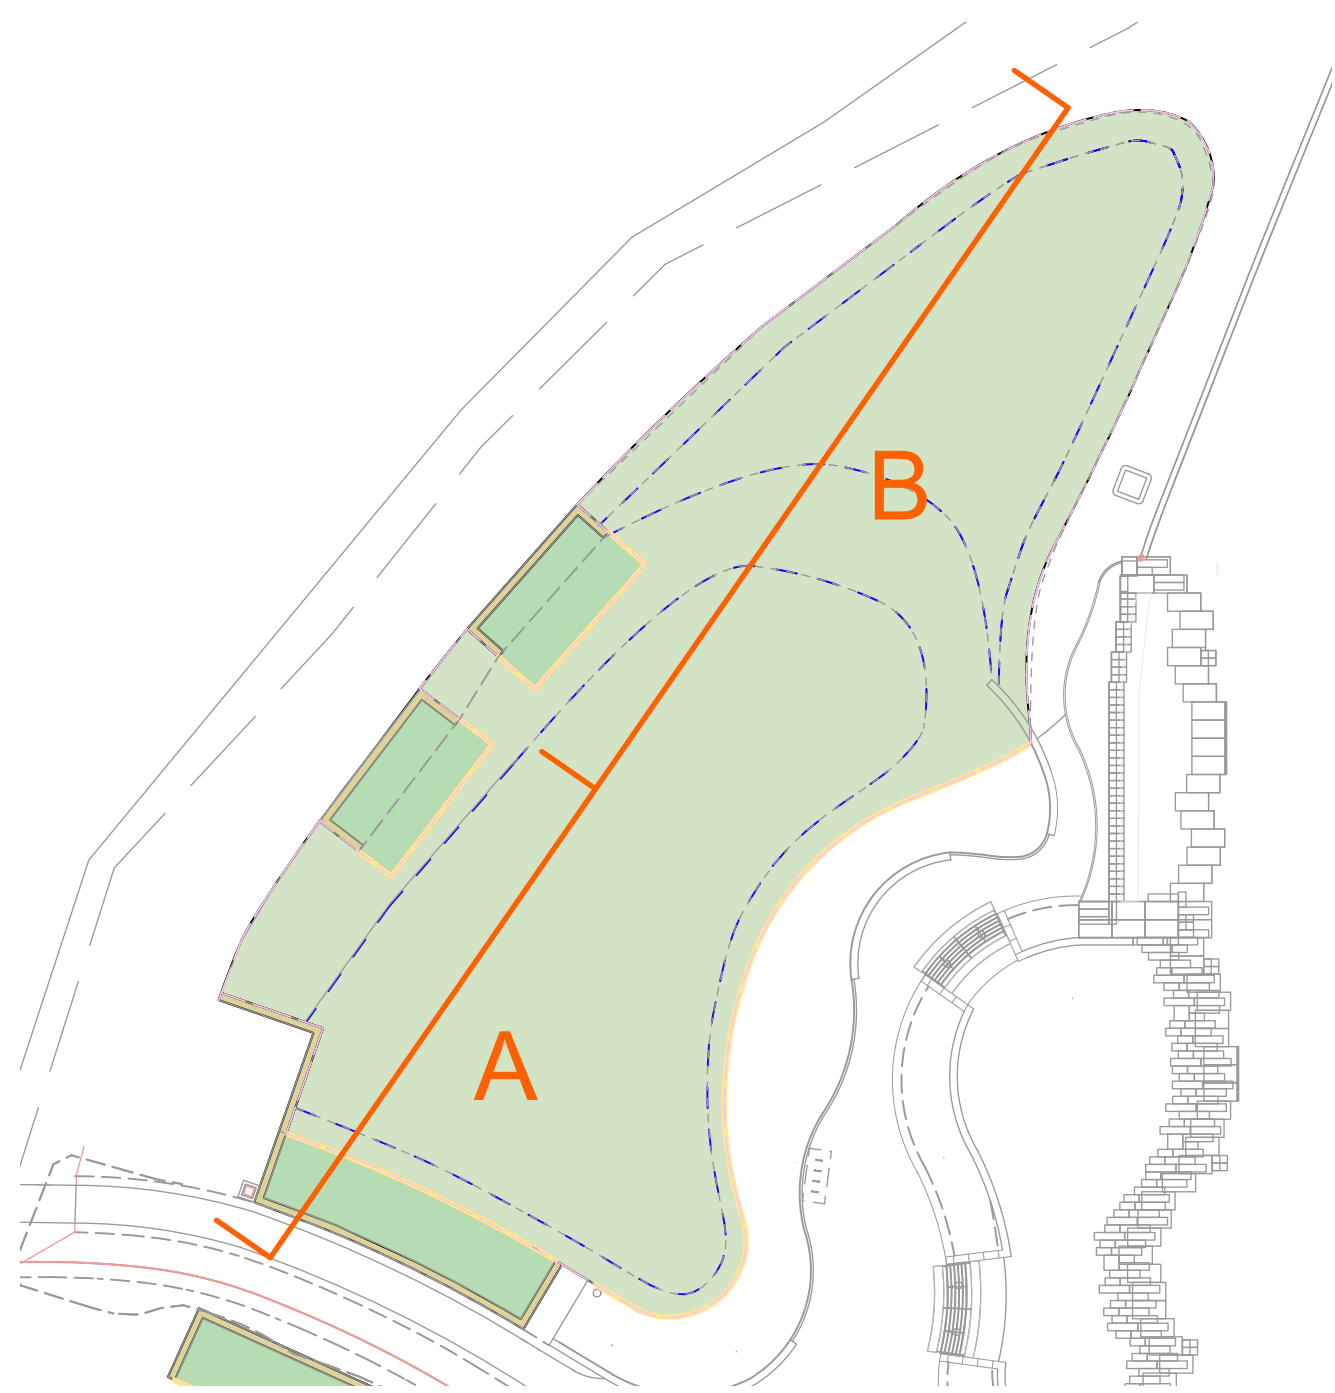

RESHAPED LANDSCAPE TERRACE 1
KEY PLAN 1:500

3 Reshaped landscape terrace 1 - Cross Section A
1:100

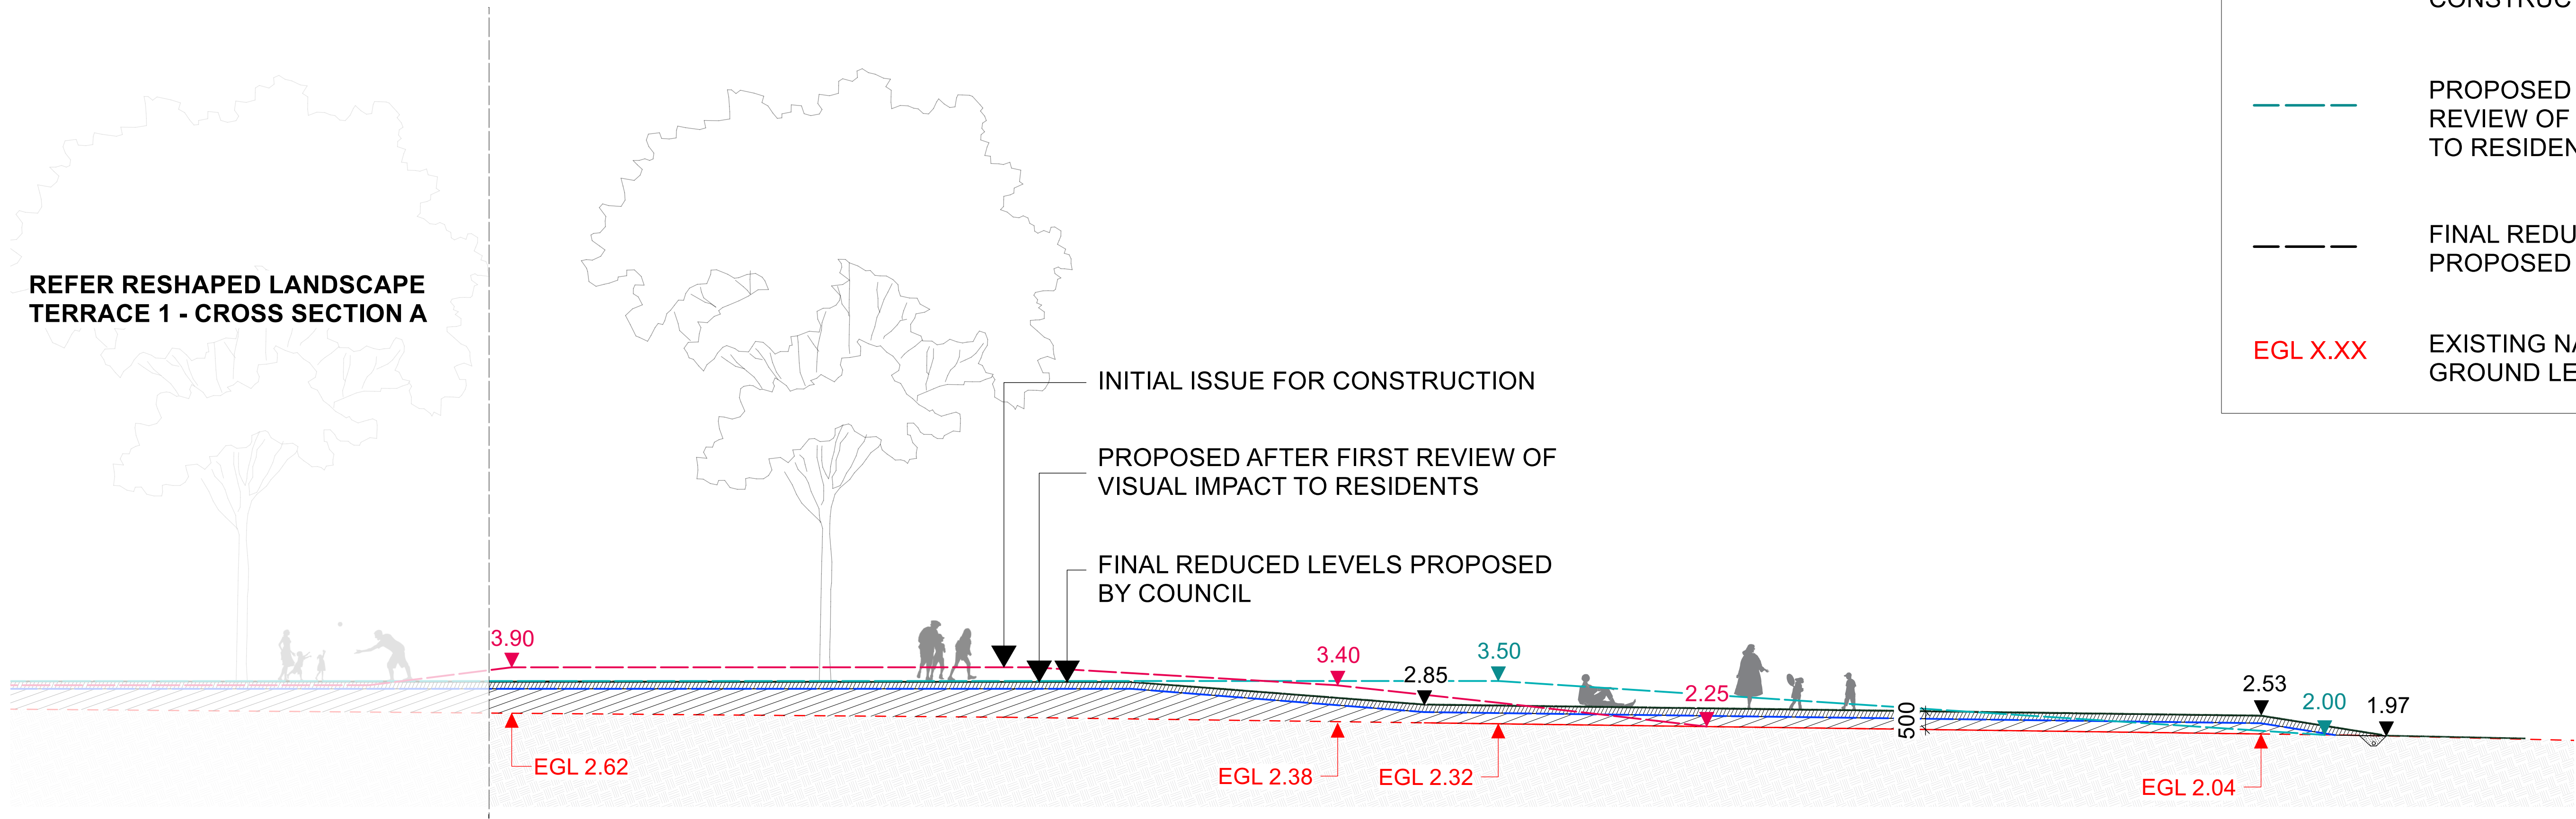

REFER RESHAPED LANDSCAPE
TERRACE 1 - CROSS SECTION A

LEGEND

- INITIAL ISSUE FOR CONSTRUCTION WORKS
- PROPOSED AFTER FIRST REVIEW OF VISUAL IMPACT TO RESIDENTS
- FINAL REDUCED LEVELS PROPOSED BY COUNCIL
- EGL X.XX EXISTING NATURAL GROUND LEVEL

2 Reshaped landscape terrace 1 - Cross Section B
1:100

GENERAL NOTES
1. Do not scale off drawings. Follow written dimensions. If in doubt obtain written advice from the Superintendent.
2. Verify all dimensions on site.
3. Refer to legend for all symbol and code keys.
4. Read in conjunction with the specifications.
5. Read in conjunction with all Civil, Marine, Hydraulic and Electrical Engineer drawings and specifications.
6. Read in conjunction with all associated drawings.
7. Drawing needs to be printed in colour.

SURVEY NOTE:
Bathymetry in Fort Denison scale -0.925 for AHD






PROJECT:
McIlwaine Park River Activation Project

DRAWING TITLE
RESHAPED LANDSCAPE
TERRACE - CROSS SECTIONS

DATE
APRIL 2023



SCALE
As shown

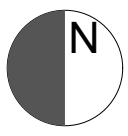

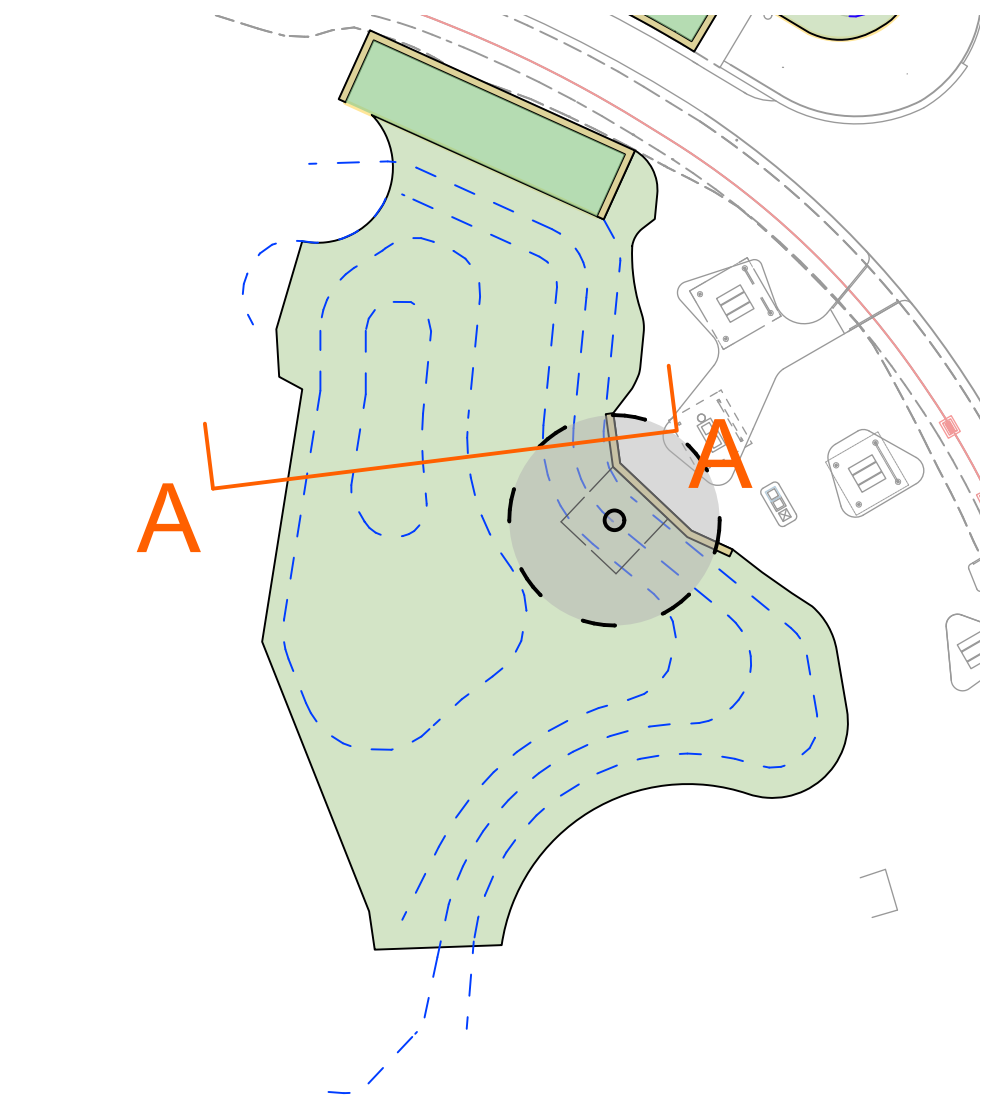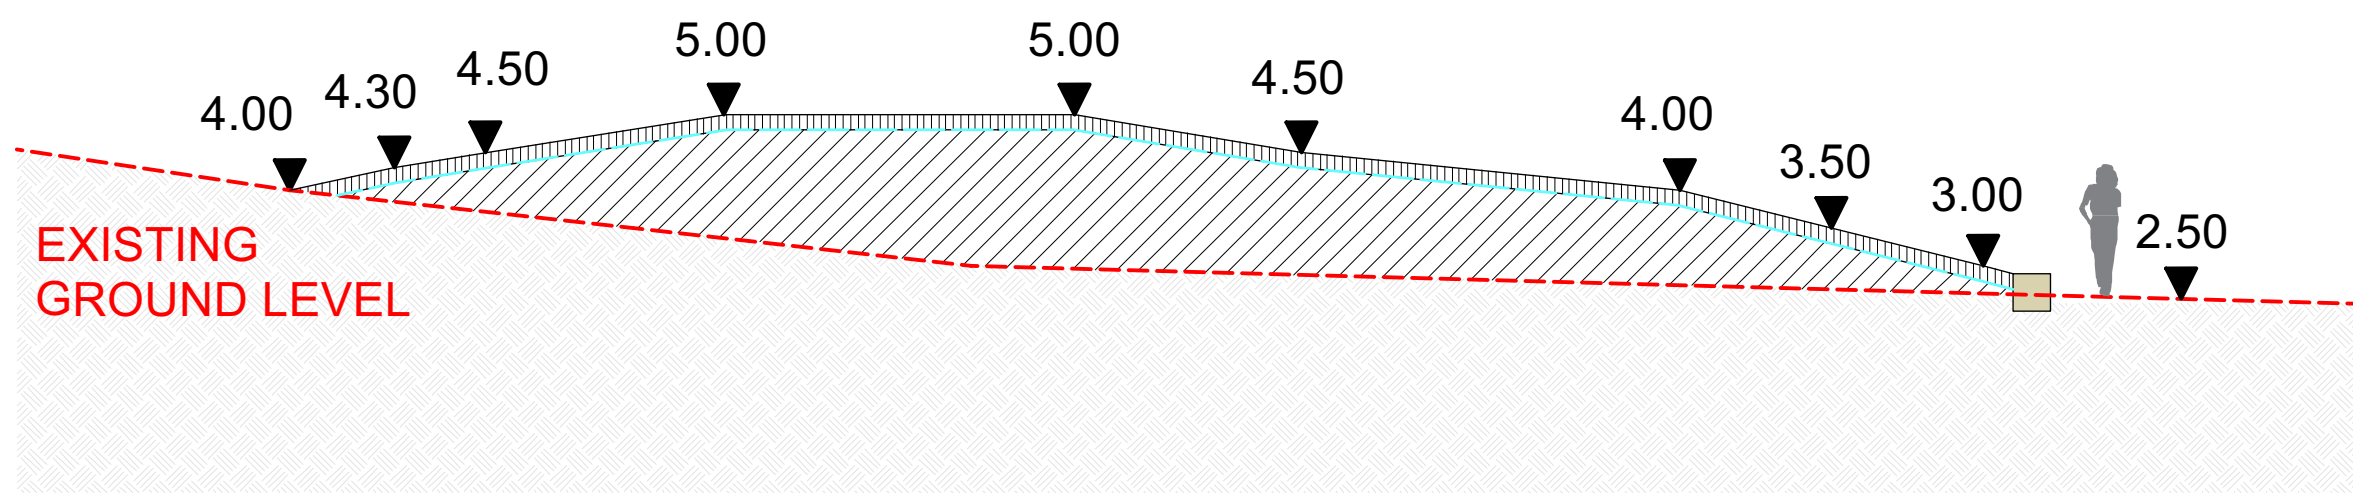


RESHAPED LANDSCAPE TERRACE 2
KEY PLAN 1:500

1 Reshaped landscape terrace 2 - Cross Section A
1:100

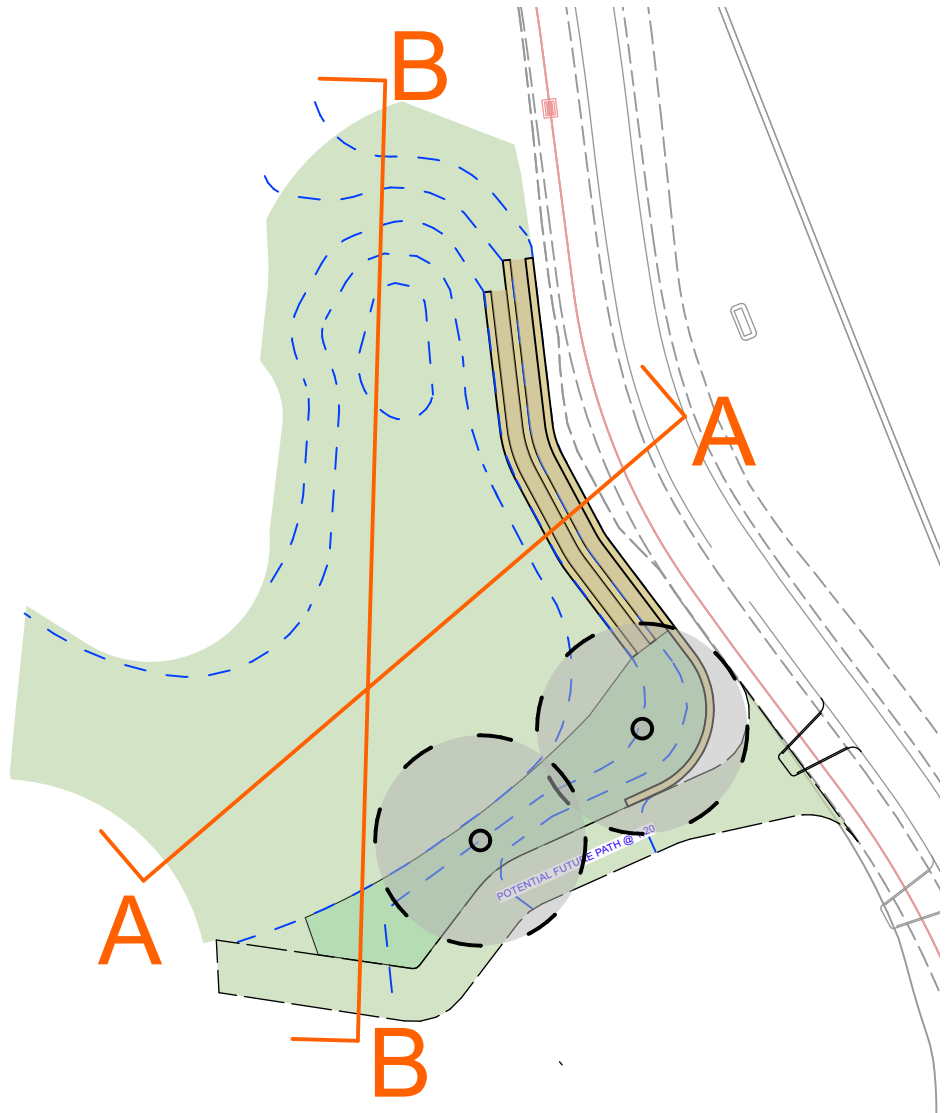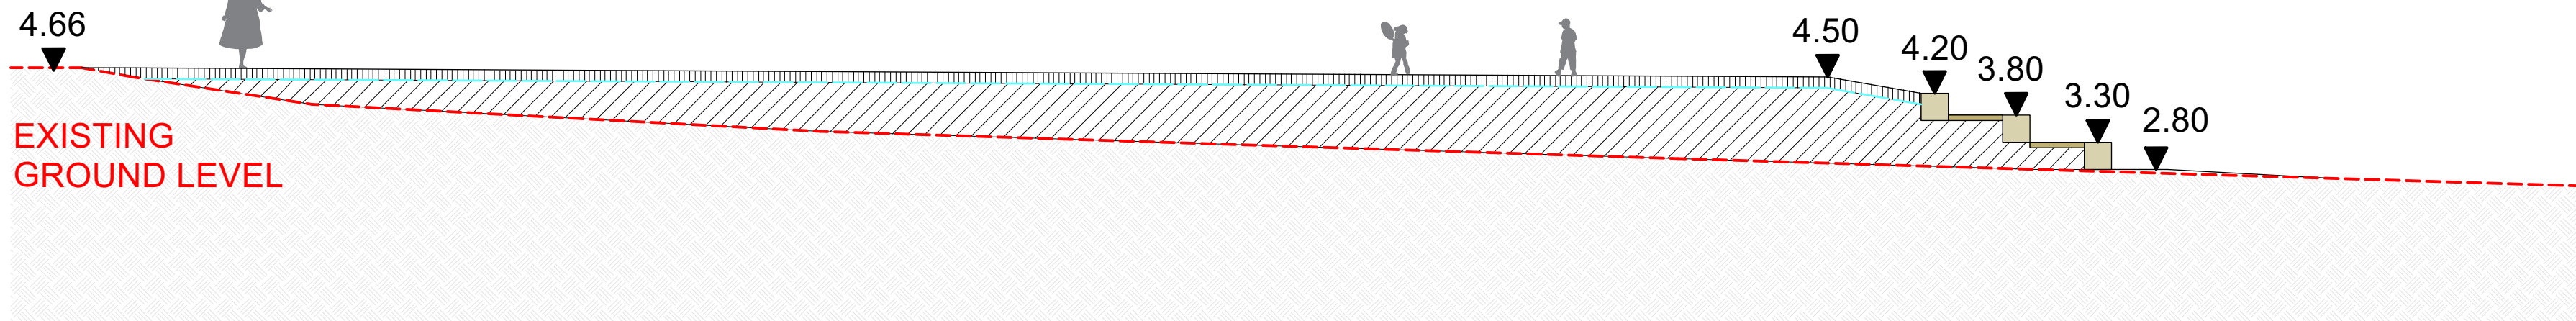

RESHAPED LANDSCAPE TERRACE 3
KEY PLAN 1:500

2 Reshaped landscape terrace 3 - Cross Section A
1:100

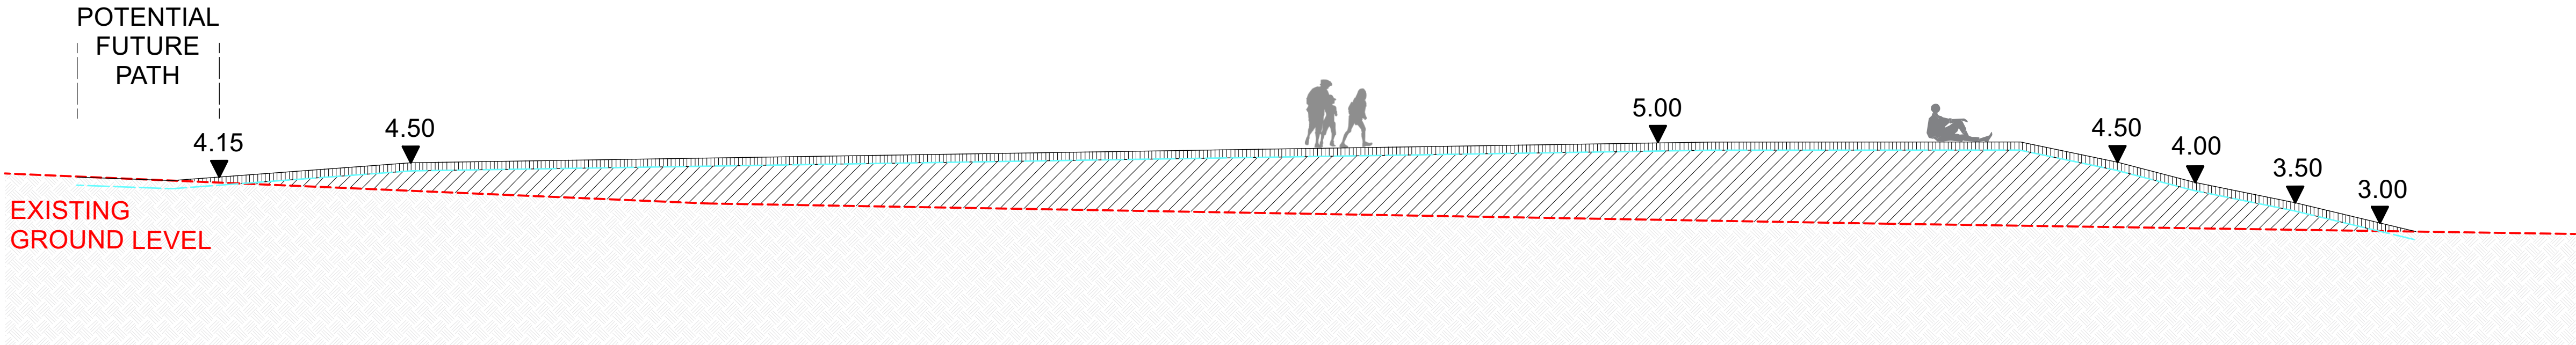

3 Reshaped landscape terrace 3 - Cross Section B
1:100

GENERAL NOTES
1. Do not scale off drawings. Follow written dimensions. If in doubt obtain written advice from the Superintendent.
2. Verify all dimensions on site.
3. Refer to legend for all symbol and code keys.
4. Read in conjunction with the specifications.
5. Read in conjunction with all Civil, Marine, Hydraulic and Electrical Engineer drawings and specifications.
6. Read in conjunction with all associated drawings.
7. Drawing needs to be printed in colour.

SURVEY NOTE:
Bathymetry in Fort Denison scale -0.925 for AHD



PROJECT:
McIlwaine Park River Activation Project

DRAWING TITLE
**RESHAPED LANDSCAPE
TERRACE - CROSS SECTIONS**

DATE
APRIL 2023

SCALE
As shown

