

# Appendix 6

---

## Parking Plans

U:\304100260\TECHNICAL DRAWINGS\304100260-01-P3.DWG PLOTTED BY XIE WILLIAM ON 18/08/2023 AT 09:47



AERIAL IMAGERY FROM NEARMAP  
DATED 10.04.2021



**PRELIMINARY PLAN**  
FOR DISCUSSION PURPOSES ONLY  
SUBJECT TO CHANGE WITHOUT  
NOTIFICATION

**WARNING**  
BEWARE OF UNDERGROUND SERVICES  
THE LOCATIONS OF UNDERGROUND SERVICES ARE  
APPROXIMATE ONLY AND THEIR EXACT POSITION  
SHOULD BE PROVEN ON SITE. NO GUARANTEE IS  
GIVEN THAT ALL EXISTING SERVICES ARE SHOWN.

DESIGNED  
W.XIE

APPROVED BY  
S.MANTON

DESIGN CHECK  
S.SHARMA

DATE ISSUED  
18 AUGUST 2023

SCALE  
A3 0 10 20 40 1:2000

CAD FILE NO.  
304100260-01-P3.DWG

TIMBRELL PARK, FIVE DOCK

OVERVIEW PLAN

DRAWING NO. 304100260-01-01

SHEET 01 OF 06

ISSUE P3



U:\304100260\TECHNICAL DRAWINGS\304100260-01-P3.DWG PLOTTED BY XIE WILLIAM ON 18/08/2023 AT 09:47



**PRELIMINARY PLAN**  
FOR DISCUSSION PURPOSES ONLY  
SUBJECT TO CHANGE WITHOUT  
NOTIFICATION

**WARNING**  
BEWARE OF UNDERGROUND SERVICES  
THE LOCATIONS OF UNDERGROUND SERVICES ARE  
APPROXIMATE ONLY AND THEIR EXACT POSITION  
SHOULD BE PROVEN ON SITE. NO GUARANTEE IS  
GIVEN THAT ALL EXISTING SERVICES ARE SHOWN.

DESIGNED  
W.XIE

APPROVED BY  
S.MANTON

DESIGN CHECK  
S.SHARMA

DATE ISSUED  
18 AUGUST 2023

SCALE  
A3 0 2 4 6 8 1:400

CAD FILE NO.  
304100260-01-P3.DWG

**TIMBRELL PARK, FIVE DOCK  
HENLEY MARINE DRIVE  
ON-STREET PARKING  
CONCEPT LAYOUT**

DRAWING NO. 304100260-01-02

SHEET 02 OF 06

ISSUE P3



U:\304100260\TECHNICAL DRAWINGS\304100260-01-P3.DWG PLOTTED BY XIE WILLIAM ON 18/08/2023 AT 09:47



**PRELIMINARY PLAN**  
FOR DISCUSSION PURPOSES ONLY  
SUBJECT TO CHANGE WITHOUT  
NOTIFICATION

**WARNING**  
BEWARE OF UNDERGROUND SERVICES  
THE LOCATIONS OF UNDERGROUND SERVICES ARE  
APPROXIMATE ONLY AND THEIR EXACT POSITION  
SHOULD BE PROVEN ON SITE. NO GUARANTEE IS  
GIVEN THAT ALL EXISTING SERVICES ARE SHOWN.



DESIGNED  
W.XIE  
  
APPROVED BY  
S.MANTON

DESIGN CHECK  
S.SHARMA  
  
DATE ISSUED  
18 AUGUST 2023

SCALE  
A3  
0 2 4 6 8 1:400  
  
CAD FILE NO.  
304100260-01-P3.DWG

**TIMBRELL PARK, FIVE DOCK  
HENLEY MARINE DRIVE  
ON-STREET PARKING  
CONCEPT LAYOUT**

DRAWING NO. 304100260-01-03 SHEET 03 OF 06 ISSUE P3

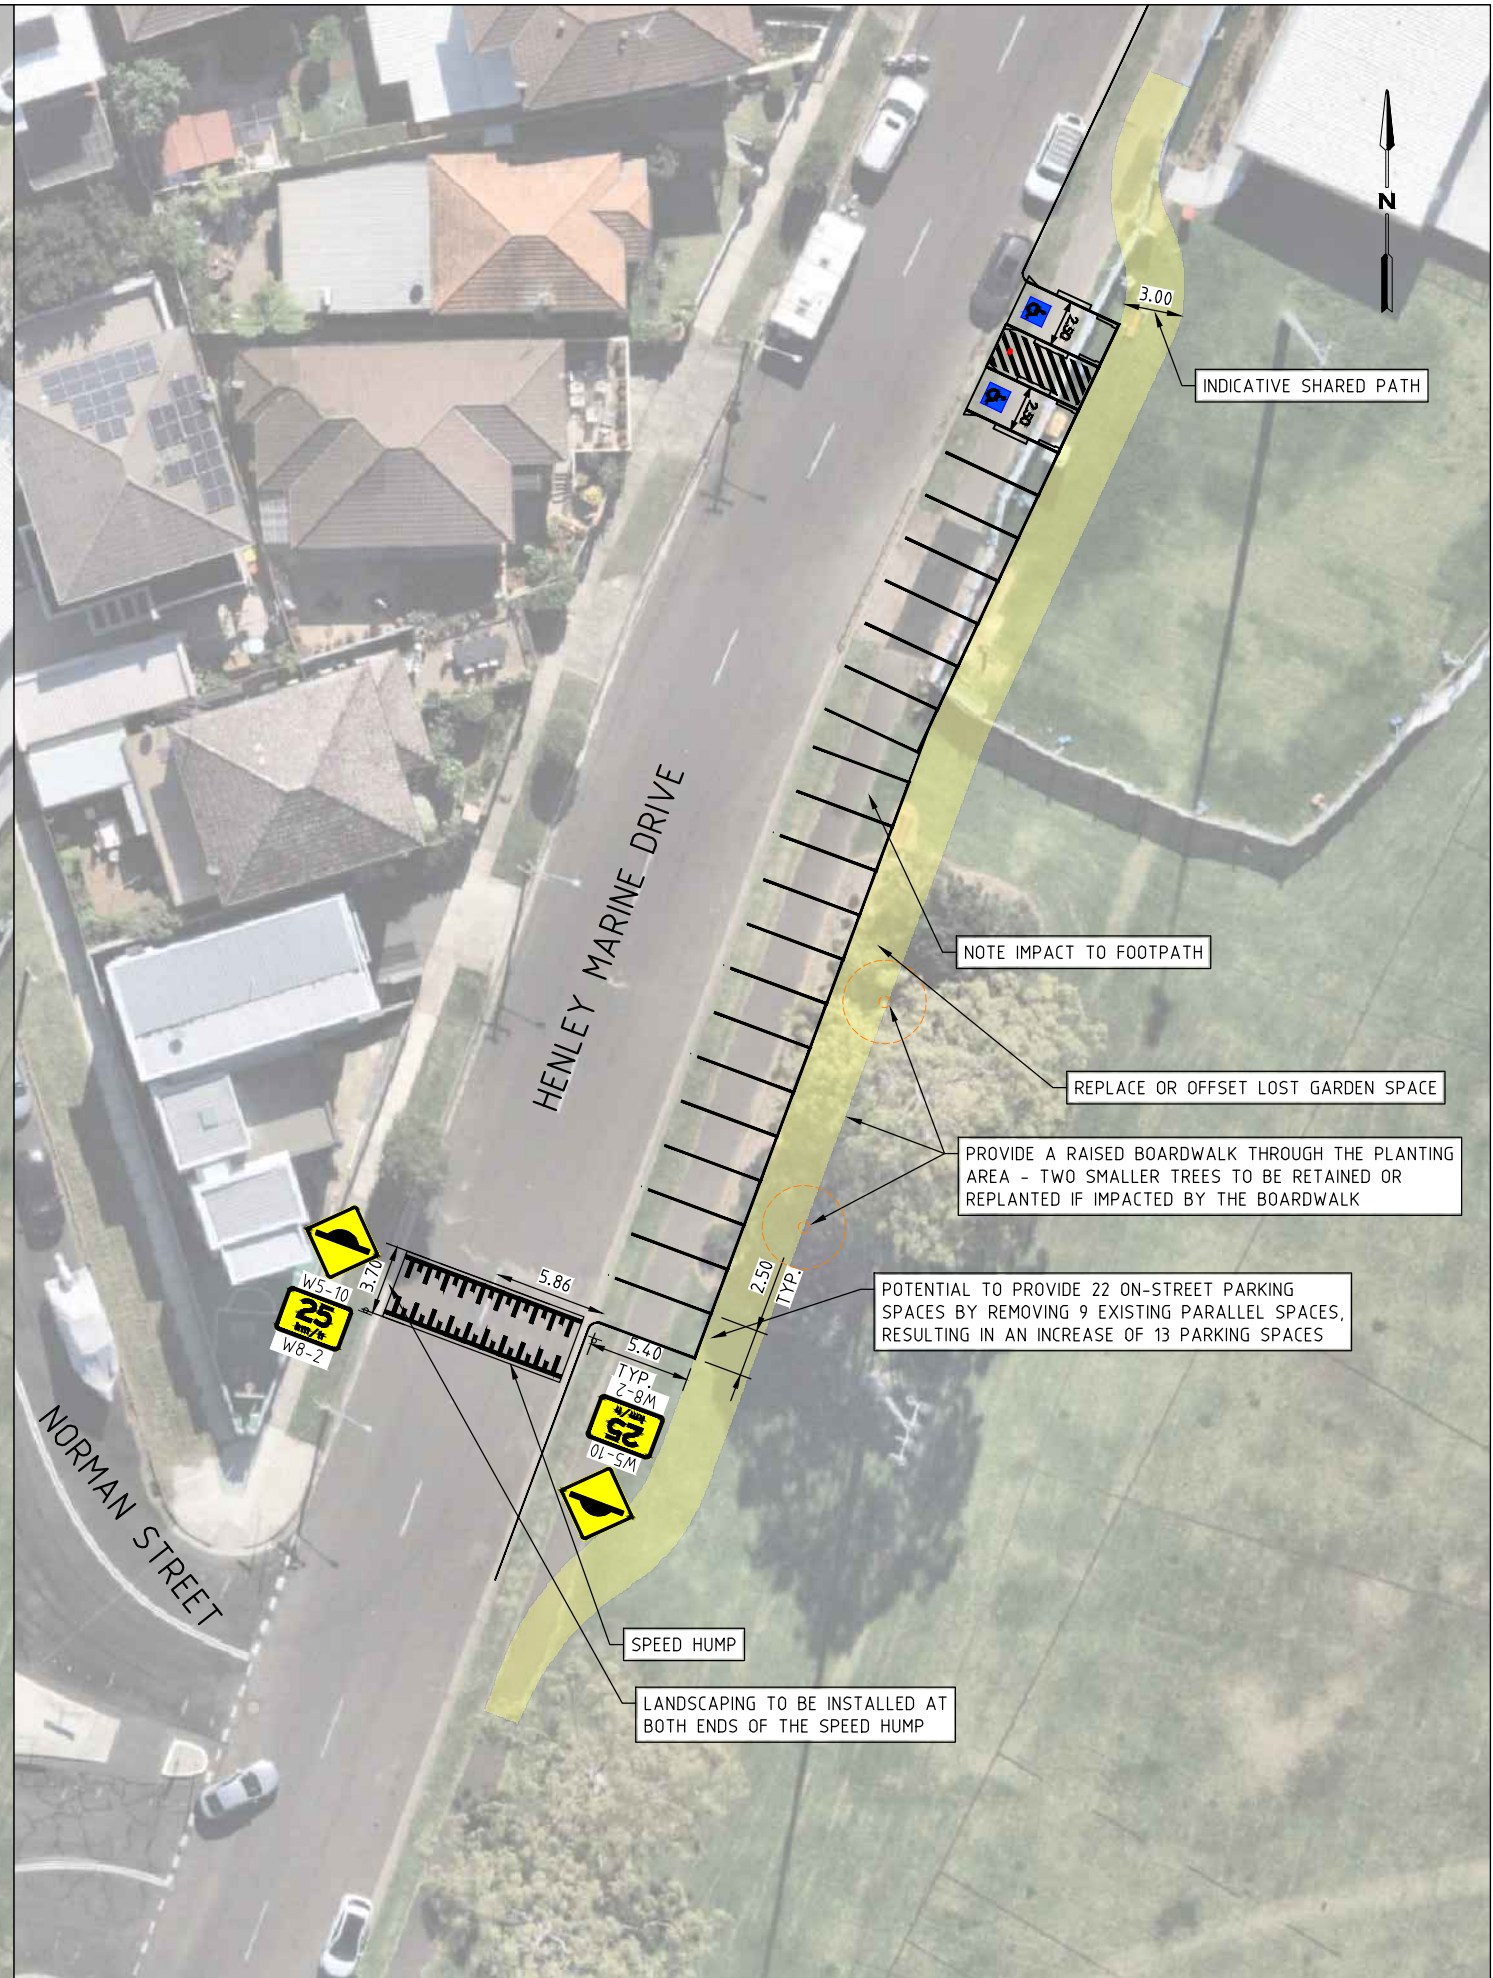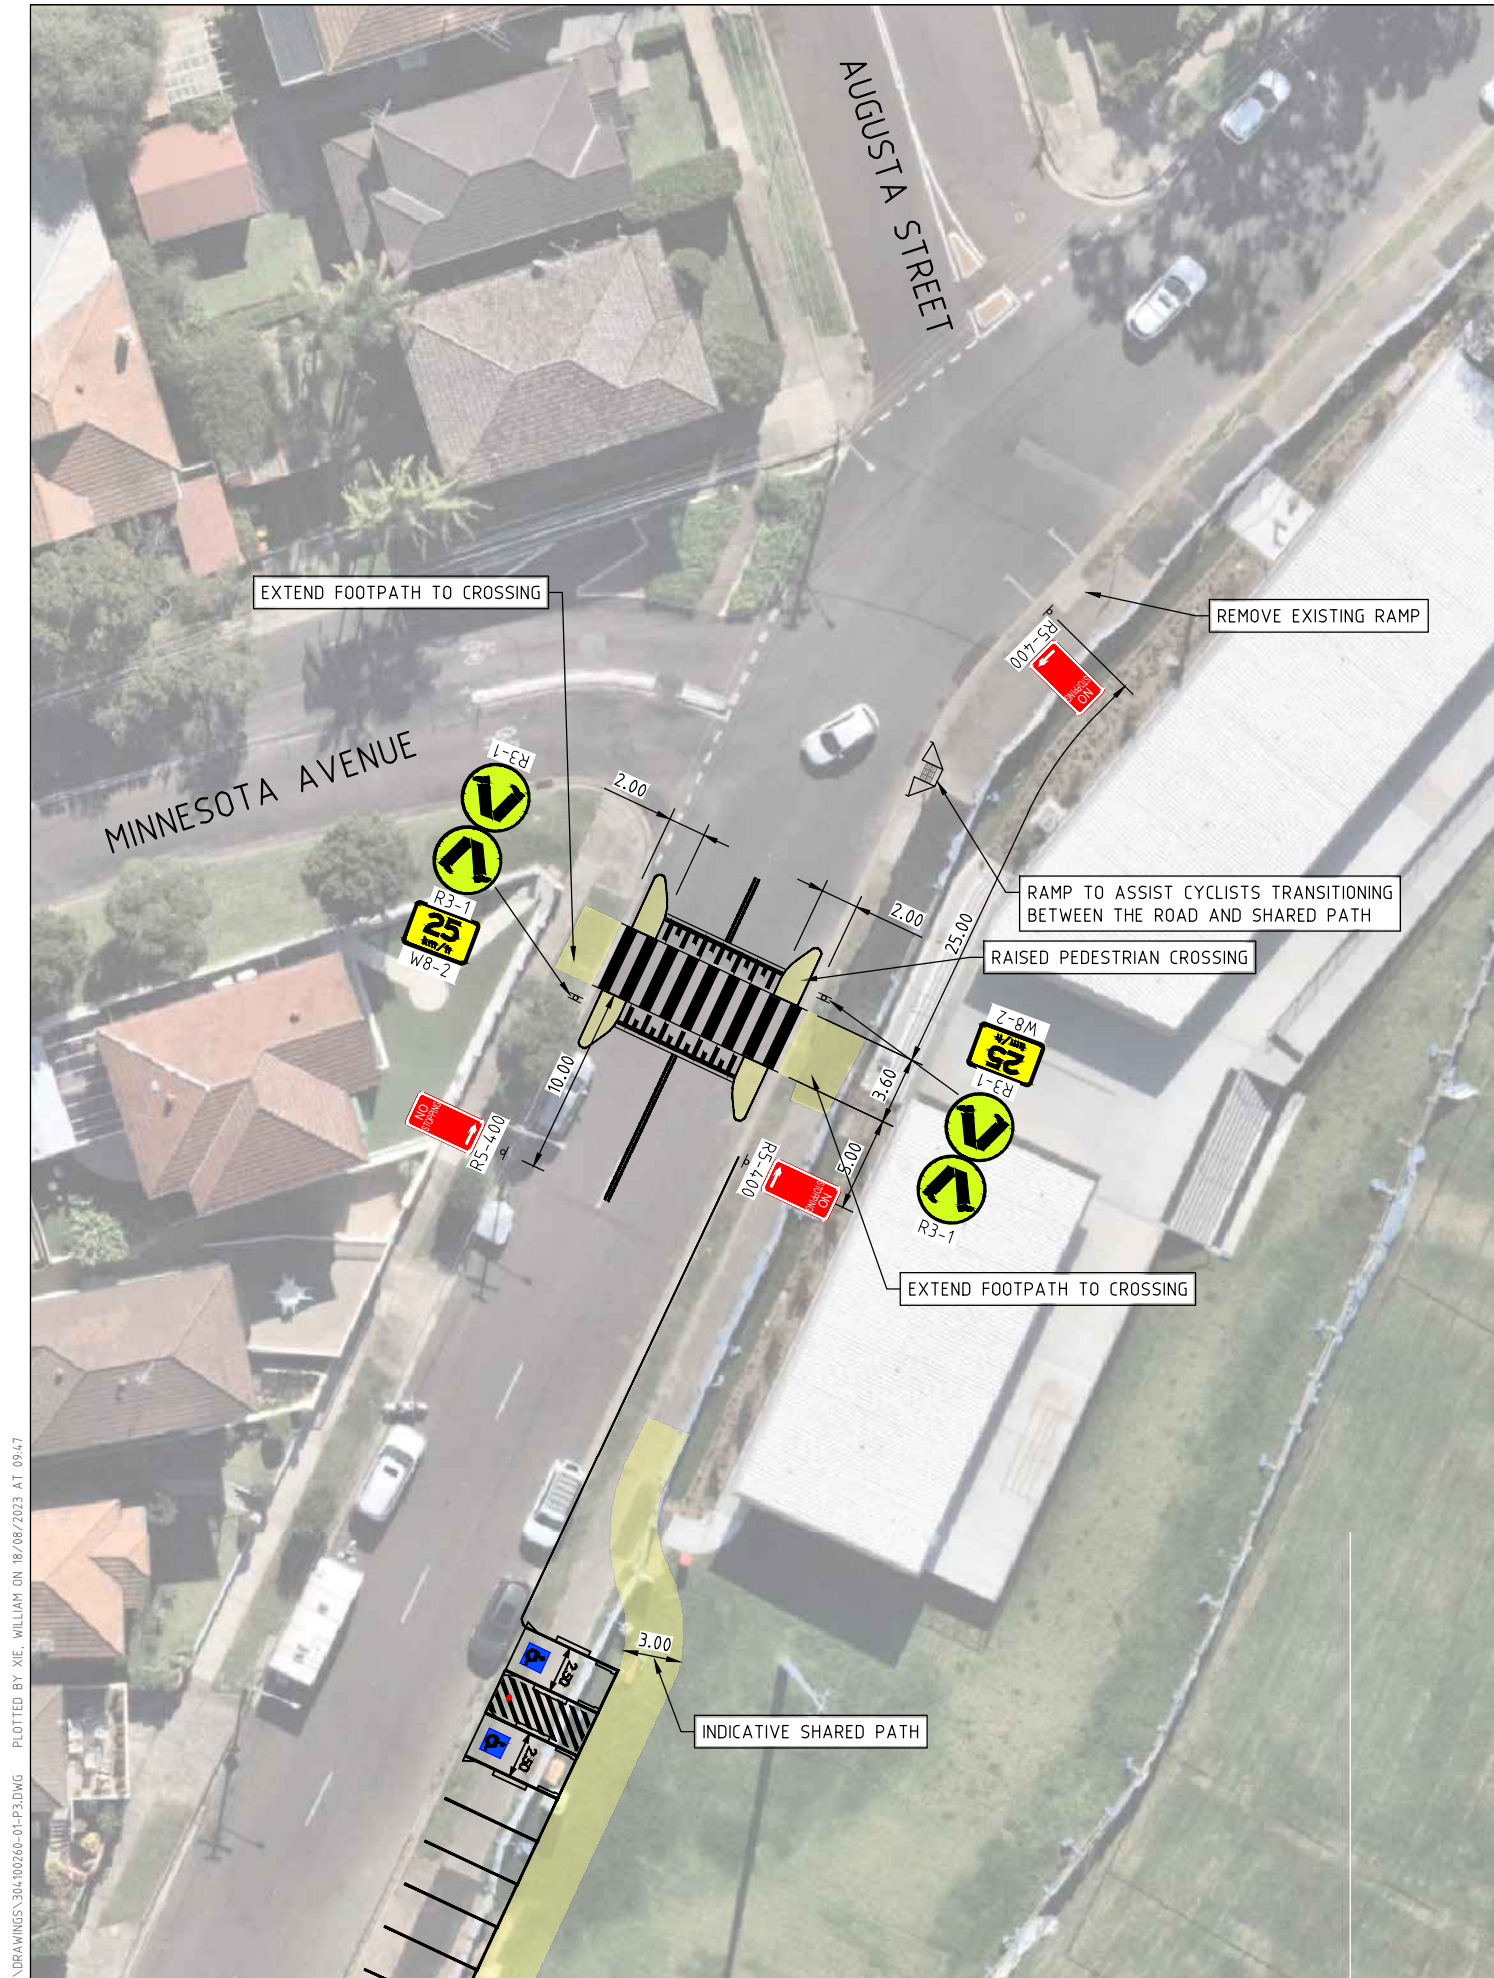

U:\304100260\TECHNICAL DRAWINGS\304100260-01-P3.DWG PLOTTED BY XIE WILLIAM ON 18/08/2023 AT 09:47



**PRELIMINARY PLAN**  
FOR DISCUSSION PURPOSES ONLY  
SUBJECT TO CHANGE WITHOUT  
NOTIFICATION

**WARNING**  
BEWARE OF UNDERGROUND SERVICES  
THE LOCATIONS OF UNDERGROUND SERVICES ARE  
APPROXIMATE ONLY AND THEIR EXACT POSITION  
SHOULD BE PROVEN ON SITE. NO GUARANTEE IS  
GIVEN THAT ALL EXISTING SERVICES ARE SHOWN.



DESIGNED  
W.XIE  
  
APPROVED BY  
S.MANTON

DESIGN CHECK  
S.SHARMA  
  
DATE ISSUED  
18 AUGUST 2023

SCALE  
A3 0 2 4 8 1:400  
  
CAD FILE NO.  
304100260-01-P3.DWG

TIMBRELL PARK, FIVE DOCK  
HENLEY MARINE DRIVE  
ON-STREET PARKING  
CONCEPT LAYOUT

DRAWING NO. 304100260-01-04 SHEET 04 OF 06 ISSUE P3

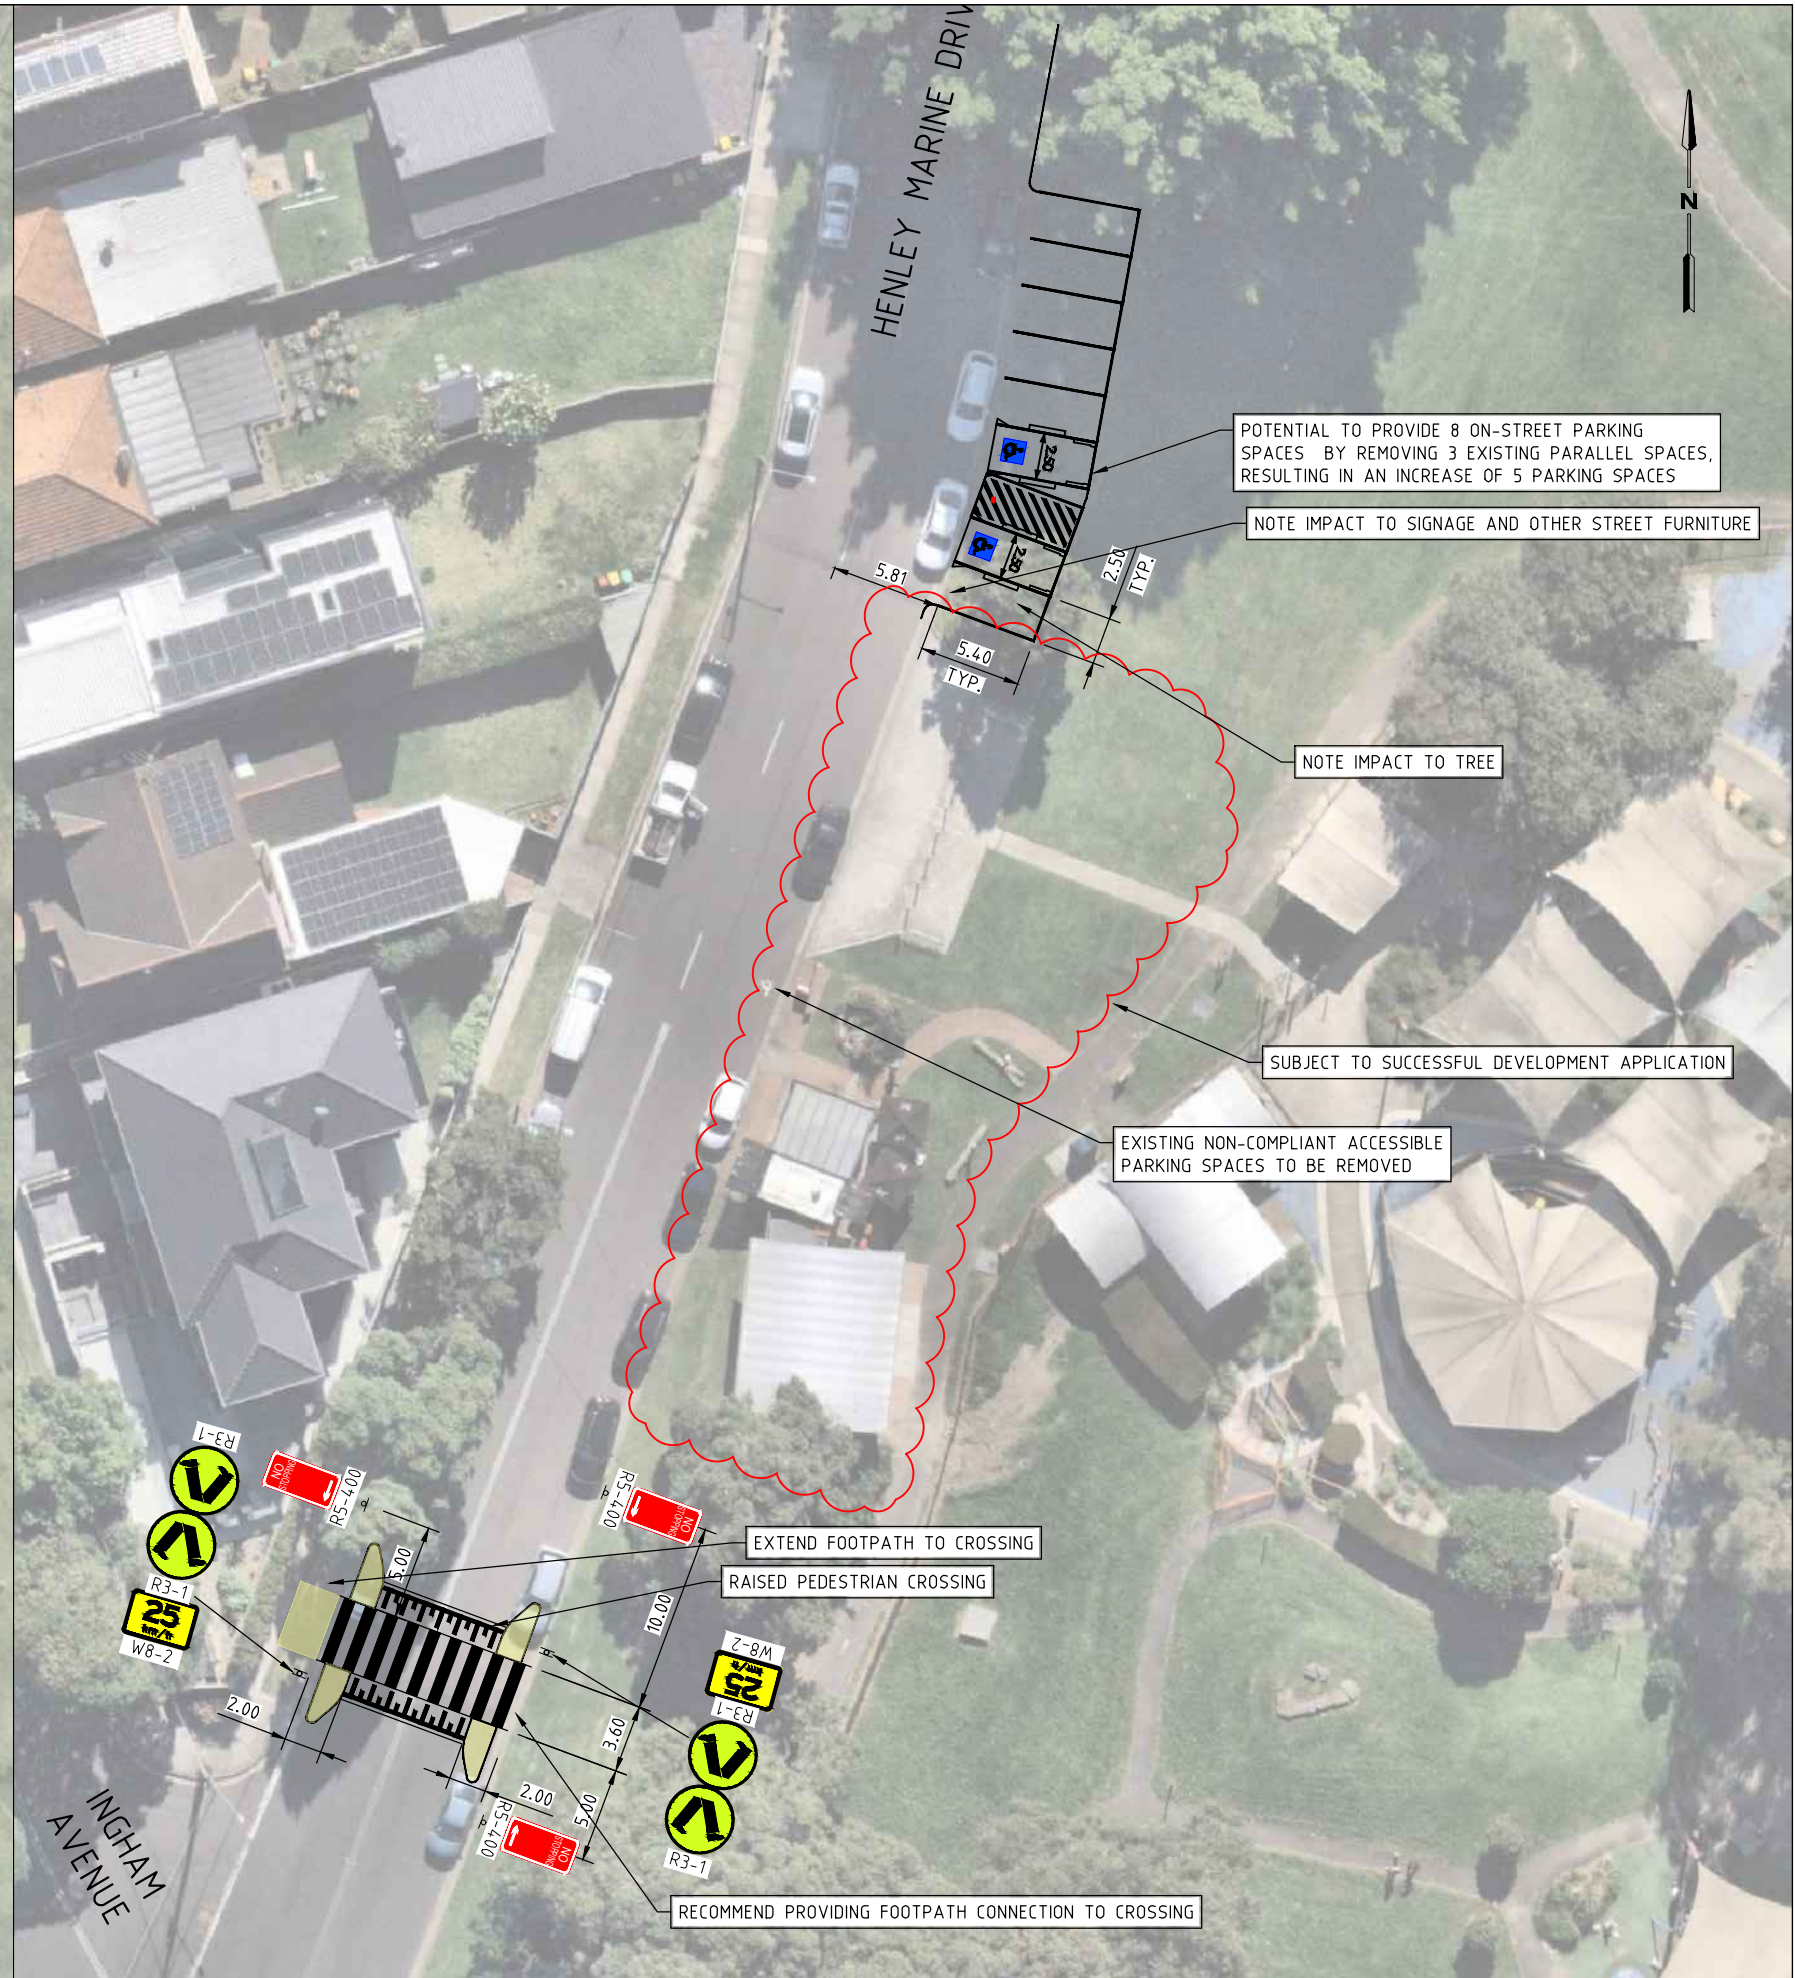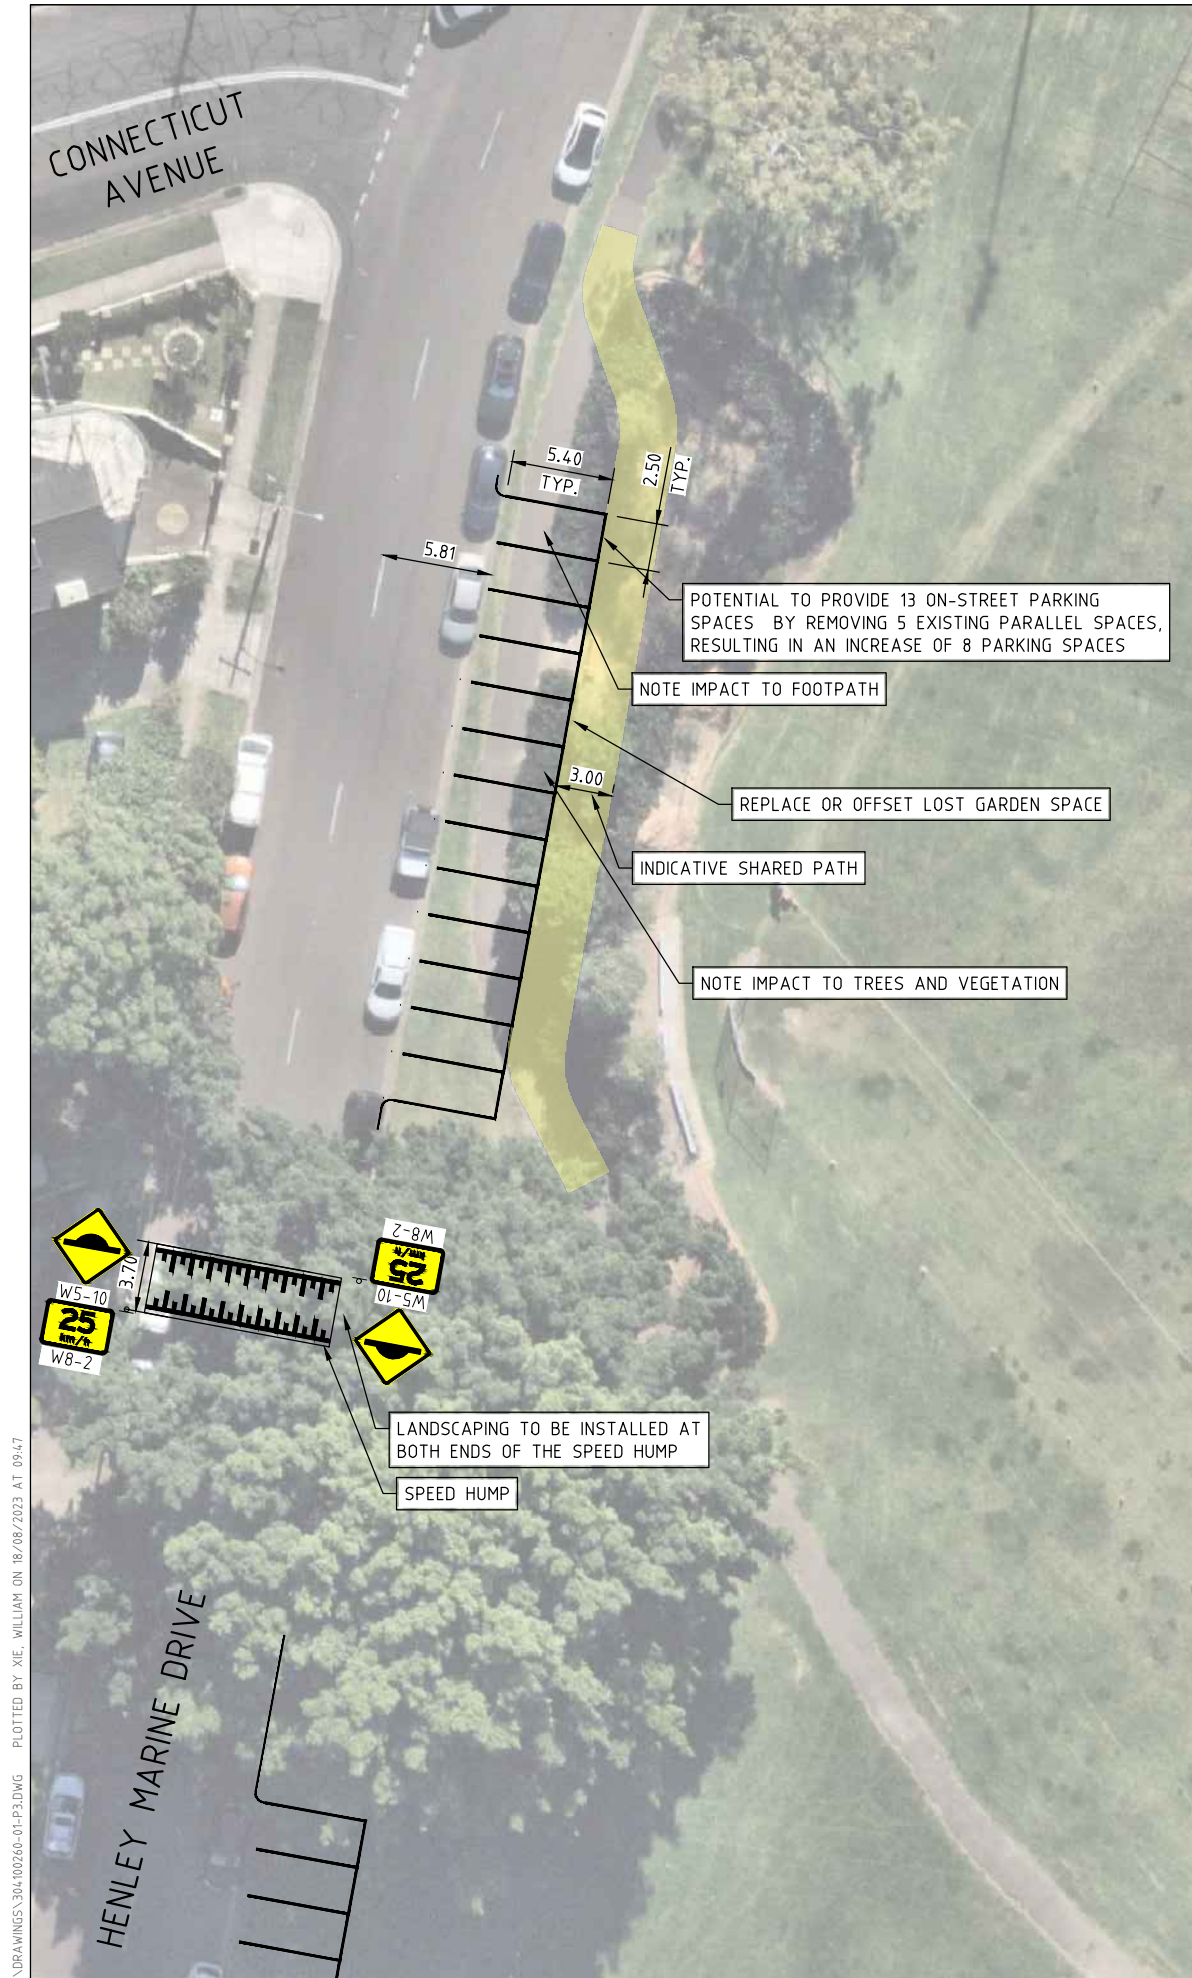

U:\304100260\TECHNICAL DRAWINGS\304100260-01-P3.DWG PLOTTED BY XIE WILLIAM ON 18/08/2023 AT 09:47



**PRELIMINARY PLAN**  
FOR DISCUSSION PURPOSES ONLY  
SUBJECT TO CHANGE WITHOUT  
NOTIFICATION

**WARNING**  
BEWARE OF UNDERGROUND SERVICES  
THE LOCATIONS OF UNDERGROUND SERVICES ARE  
APPROXIMATE ONLY AND THEIR EXACT POSITION  
SHOULD BE PROVEN ON SITE. NO GUARANTEE IS  
GIVEN THAT ALL EXISTING SERVICES ARE SHOWN.

DESIGNED  
W.XIE  
  
APPROVED BY  
S.MANTON

DESIGN CHECK  
S.SHARMA  
  
DATE ISSUED  
18 AUGUST 2023

SCALE  
A3 0 2 4 8 1:400  
  
CAD FILE NO.  
304100260-01-P3.DWG

TIMBRELL PARK, FIVE DOCK  
HENLEY MARINE DRIVE  
ON-STREET PARKING  
CONCEPT LAYOUT

DRAWING NO. 304100260-01-05 SHEET 05 OF 06 ISSUE P3