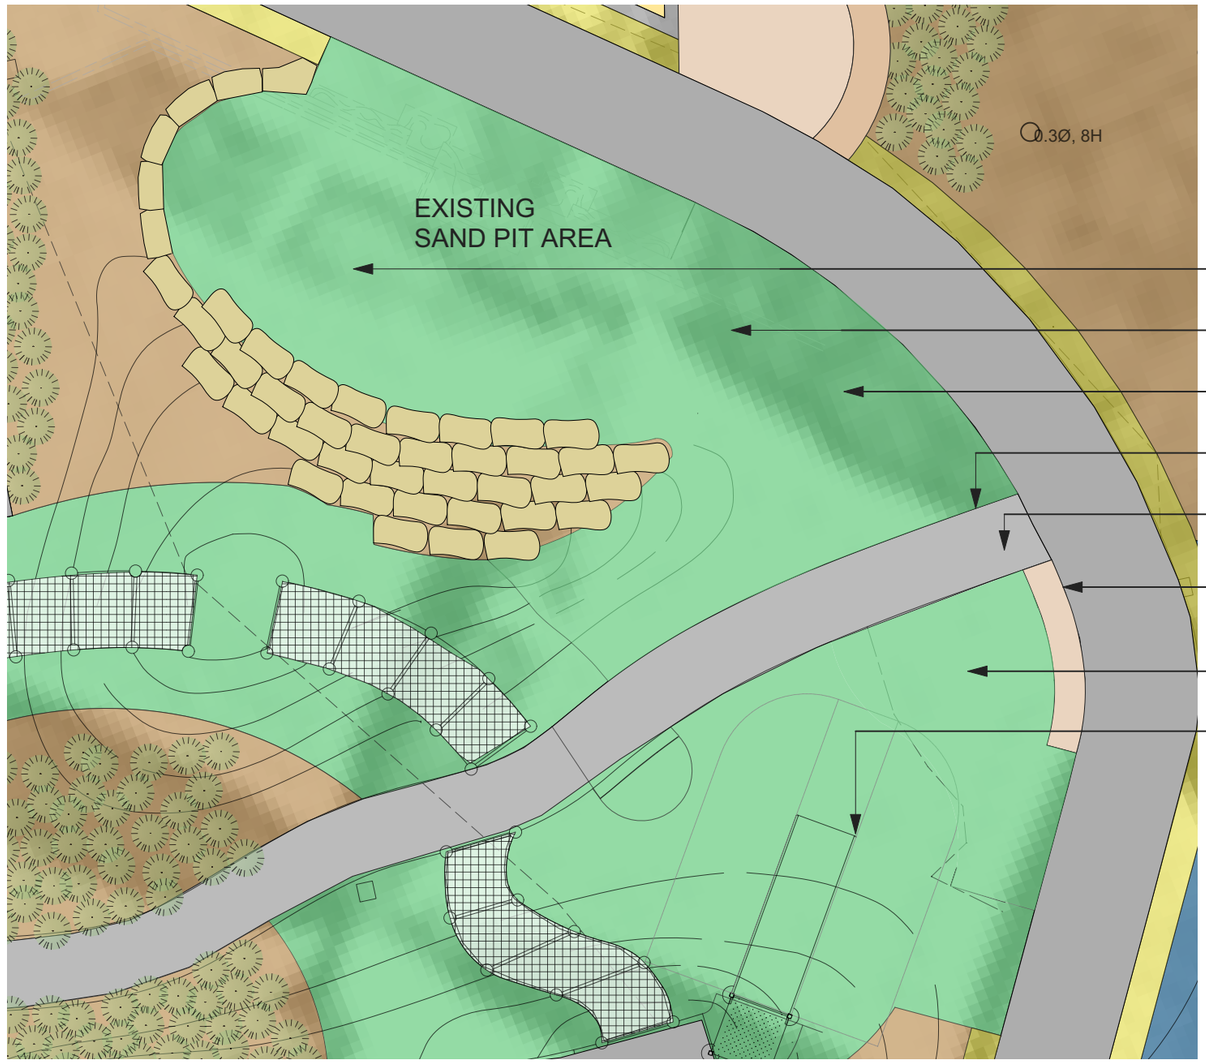

REMOVE EXISTING SAND PIT AND WATER PLAY

LOCATION FOR NEW INCLUSIVE PLAY EQUIPMENT

NEW RUBBER SOFTFALL TO MATCH EXISTING

REMOVE SANDSTONE EDGING (TBC)

CONCRETE PATHWAY

SANDSTONE BLOCK SEATING WALL

NEW RUBBER SOFTFALL TO MATCH EXISTING

EXSITING EMBANKMENT SLIDE

0 5 10 15m

D	95% DETAILED DESIGN	XX	XX	00/00/00
C	90% DETAILED DESIGN	XX	XX	00/00/00
B	75% DETAILED DESIGN	XX	XX	00/00/00
A	DRAFT CONCEPT DESIGN	PD	N/A	22/10/21

SCALE 1:100

A3 UNREDUCED

City of Canada Bay

15-17 Regatta Road Five Dock NSW 2046
www.canadabay.nsw.gov.au

DRAWING NO: CP-001

DRAWN BY: PD | DESIGNED BY: PD

CHECKED BY: | CHECKED BY:

APPROVED: NOT FOR CONSTRUCTION
This drawing must not be used for Construction unless signed as Approved.

TITLE:
DRAFT CONCEPT PLAN
INCLUSIVE PLAY EQUIPMENT & RUBBER SOFTFALL

PROJECT:
LIVVI'S PLACE PLAYGROUND
EVERYONE CAN PLAY - GRANT UPGRADE 20/21

1