


Plot style: URBIS_A1.ctb
Page setup: ...
Plotted by: ELBELIM
Plot date: 05.09.2025
Path: L:\02 Projects\0030000\00303665\34 Walker St Rhodes\10_Construction Docs\4.02_CAD\Work\00303665_DES - Copy.dwg

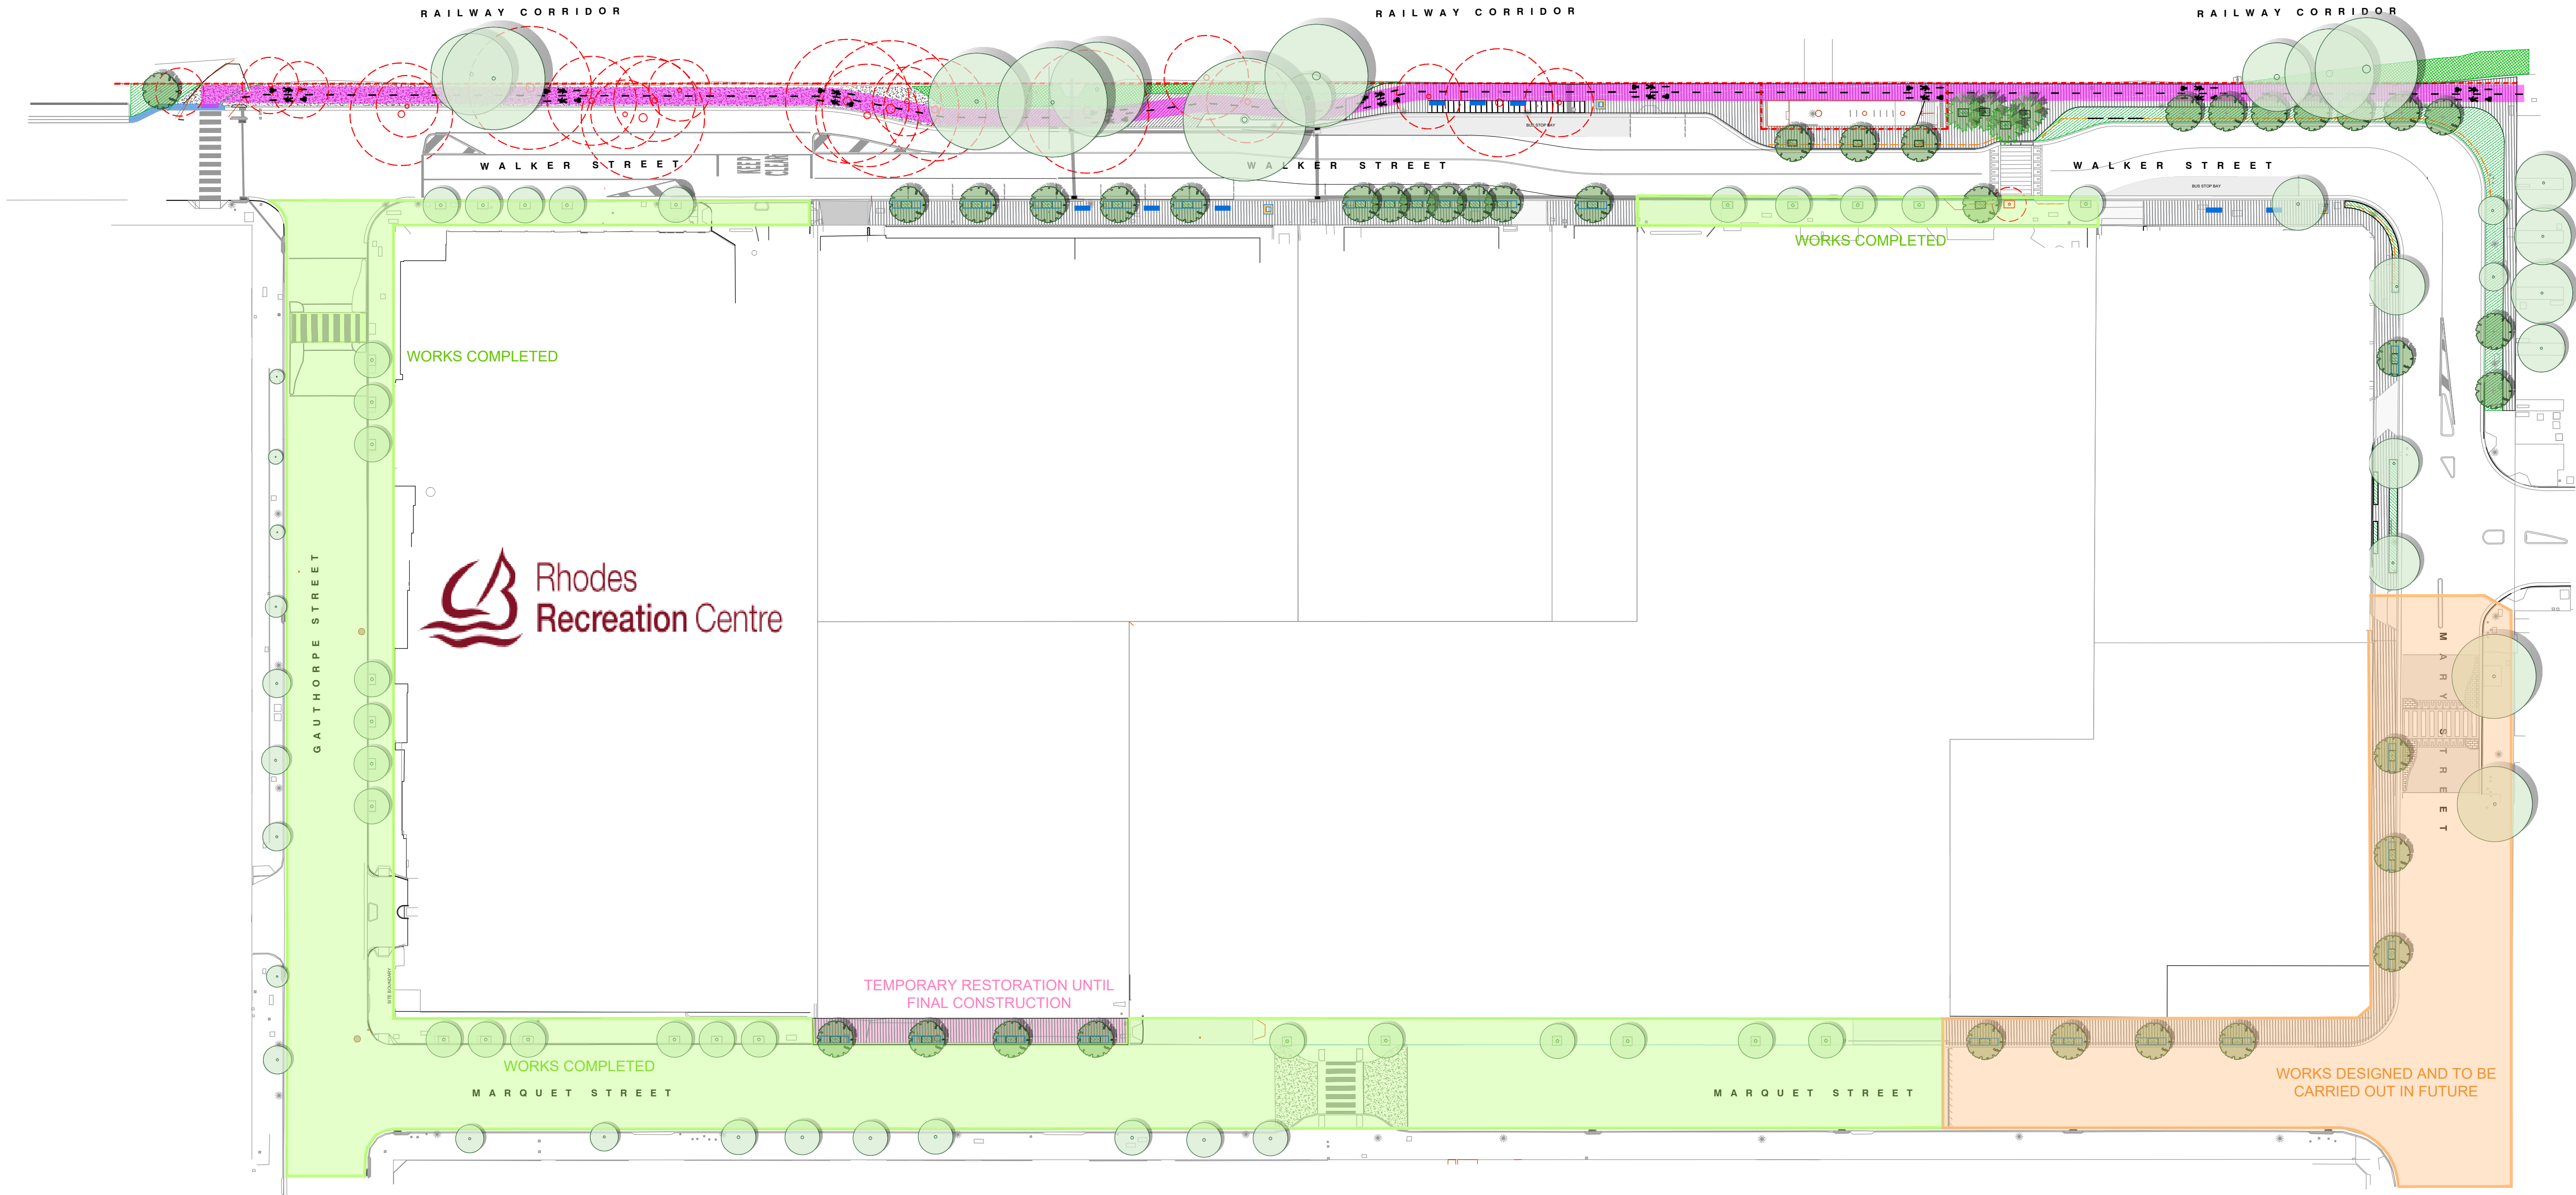

LEGEND

SYDNEY TRAINS BOUNDARY

WORKS COMPLETED

WORKS DESIGNED AND TO BE CARRIED OUT IN THE FUTURE

TEMPORARY RESTORATION UNTIL FINAL CONSTRUCTION

NEW TREES PLANTED

EXISTING TREE TO BE REMOVED

PROPOSED TREE

PROPOSED PALM

GARDEN BEDS

NEW GRANITE PAVING

BOARDWALK TREATMENT

CONCRETE PAVEMENT

EXISTING FENCE

NEW PEDESTRIAN SAFETY FENCE

ART SCREEN

SEATING BENCH / ART BENCH

BIN

BUS STOP BAY

SHARED PATHWAY LINEMARKING

INDICATIVE SHARED PATH (2.5m)

TREES

TREES NEW	71 TREES
TREES REMOVED	23 TREES



34 WALKER ST, RHODES
LANDSCAPE PLAN - STAGE PLAN

Angel Place, Level 8, 123 Pitt Street | Sydney NSW 2000 Australia | +61 2 8233 9900 | URBIS Pty Ltd | ABN 50 105 256 228

C	COORDINATION ISSUE	EL	NM	05.09.25
B	COORDINATION ISSUE	EL	NM	29.08.25
A	COORDINATION ISSUE	MK	NM	22.08.25
REV	DESCRIPTION	DWN	CHK	DATE

DISCLAIMER
Copyright by Urbis Pty Ltd. This drawing or parts thereof may not be reproduced for any purpose or used for another project without the consent of Urbis. The plan must not be used for ordering, supply or installation and no relevance should be placed on this plan for any financial dealing of the land. This plan is conceptual and is for discussion purposes only and subject to further detail study, Council approval, engineering input, and survey. Cadastral boundaries, areas and dimensions are approximate only. Written figured dimensions shall take preference to scaled dimensions.

CLIENT
BILLBERGIA PTY LTD

1:500 @ A1
1:1000 @ A3
5 10 15 20 25m

PROJECT NO.
P0033665
DRAWING NO.
SK-01

DATE
29.08.25
REVISION
C